F-1

DIV. OF HIGHWAYS	STATE	PROJECT		86
2	OHIO	U-329(15)		297

LAKE COUNTY
LAK-2-4.42

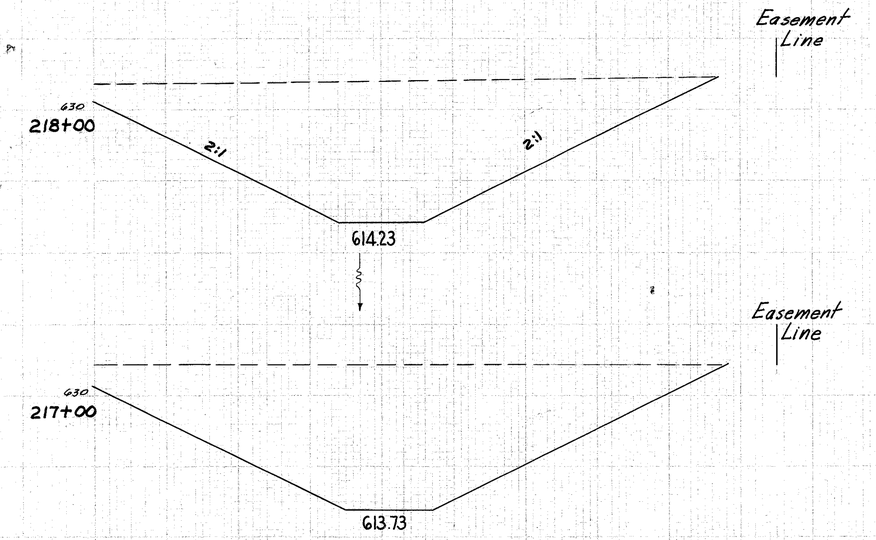

END AREA		CU. YDS.	
CUT	FILL	CUT	FILL

Relocation S.R. 2 Extension's Sta. 215+00 to 218+00