FED. RD. DIVISION	STATE	PROJECT	
2	OHIO	F-329 (16)	

55
268

LAKE COUNTY
LAK-2-7.39

END FULL SUPER 0.04%
BEGIN SUPERELEVATION TRANSITION
STA. 373+61.88

STA. 371+97 BEGIN MEDIAN SLOPE TRANSITION FROM 6:1 TO OBTAIN 10:1 SLOPE AT STA. 380+50

END TRANSITION OF MEDIAN STA 371+38 MEET TOE OF 6:1 SLOPES FROM CROSSOVER AT STA 371+60

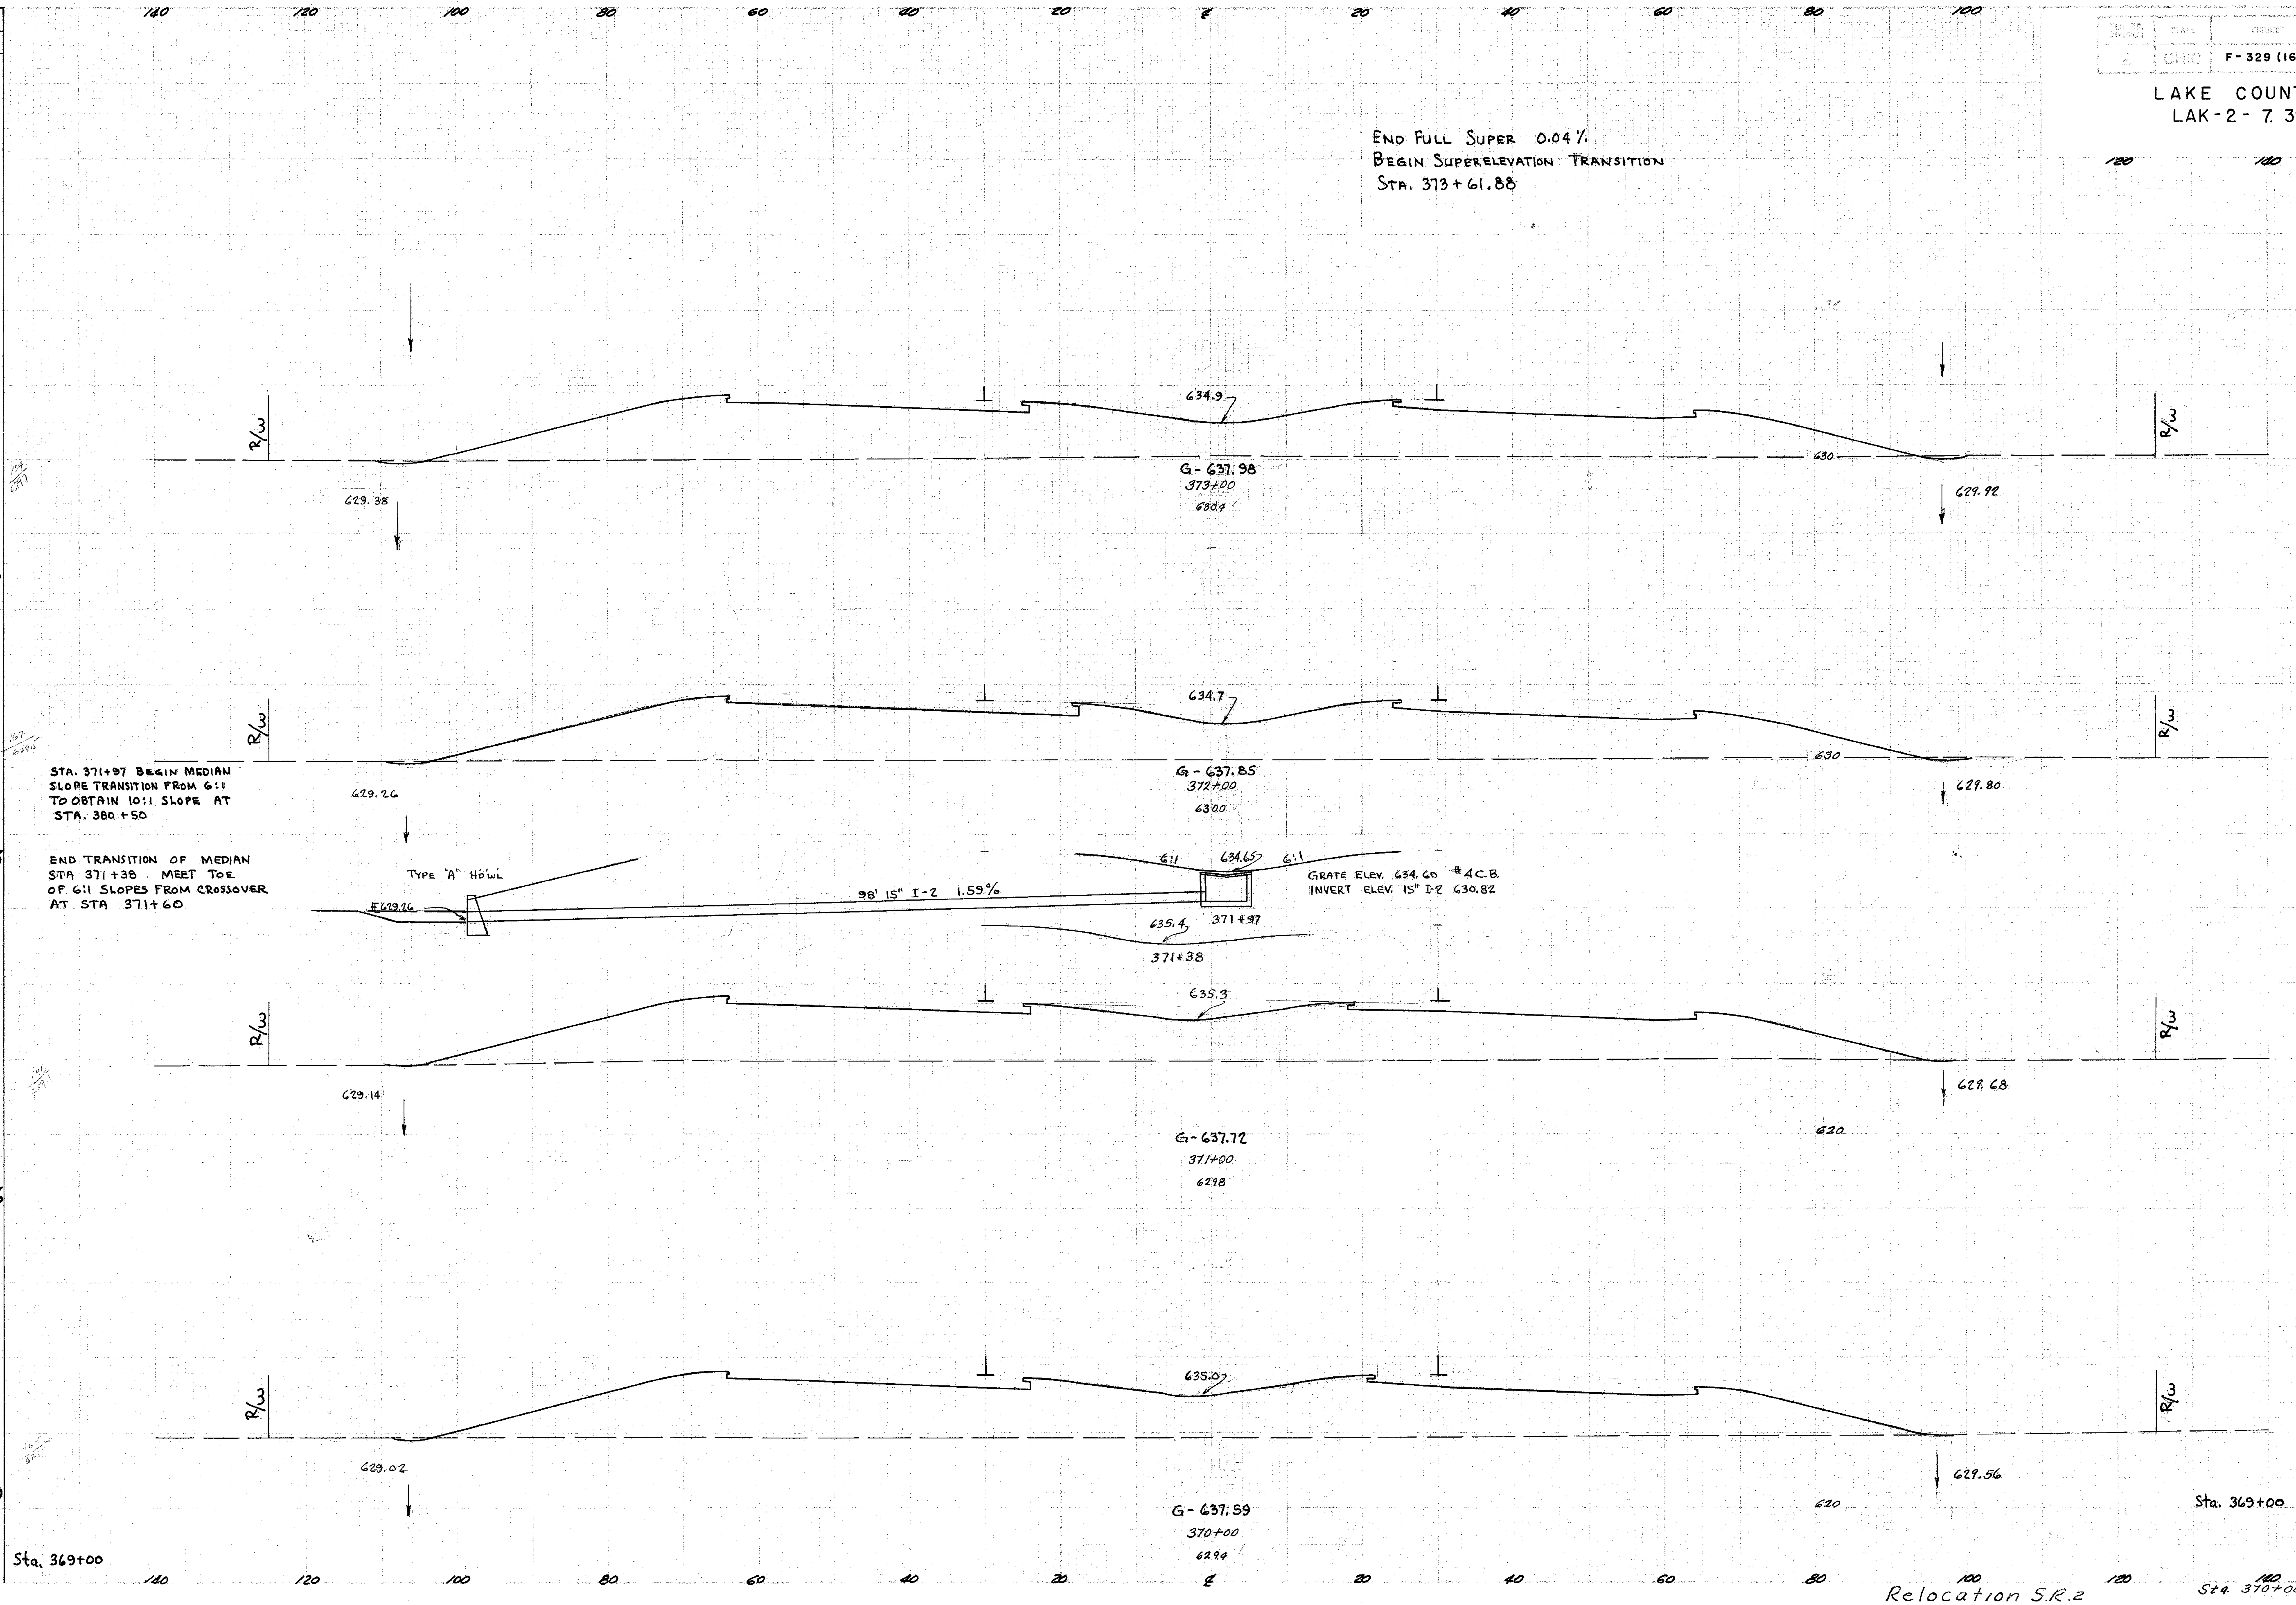

SEEDING END WIDTH	SQ. YDS.
154	
	1706
153	
	1683
150	
	1656
148	
	1650
149	

END AREA Cut	END AREA Fill	CU. YDS. Cut	CU. YDS. Fill
5	1108		
		19	4107
5	1110		
		13	4152
2	1132		
		7	4206
2	1139		
		7	4157
2	1106		