FED. RD. DIST. No.	STATE	FED. AID PROJECT	FISCAL YEAR	10
10	OHIO	519-A	1928	33
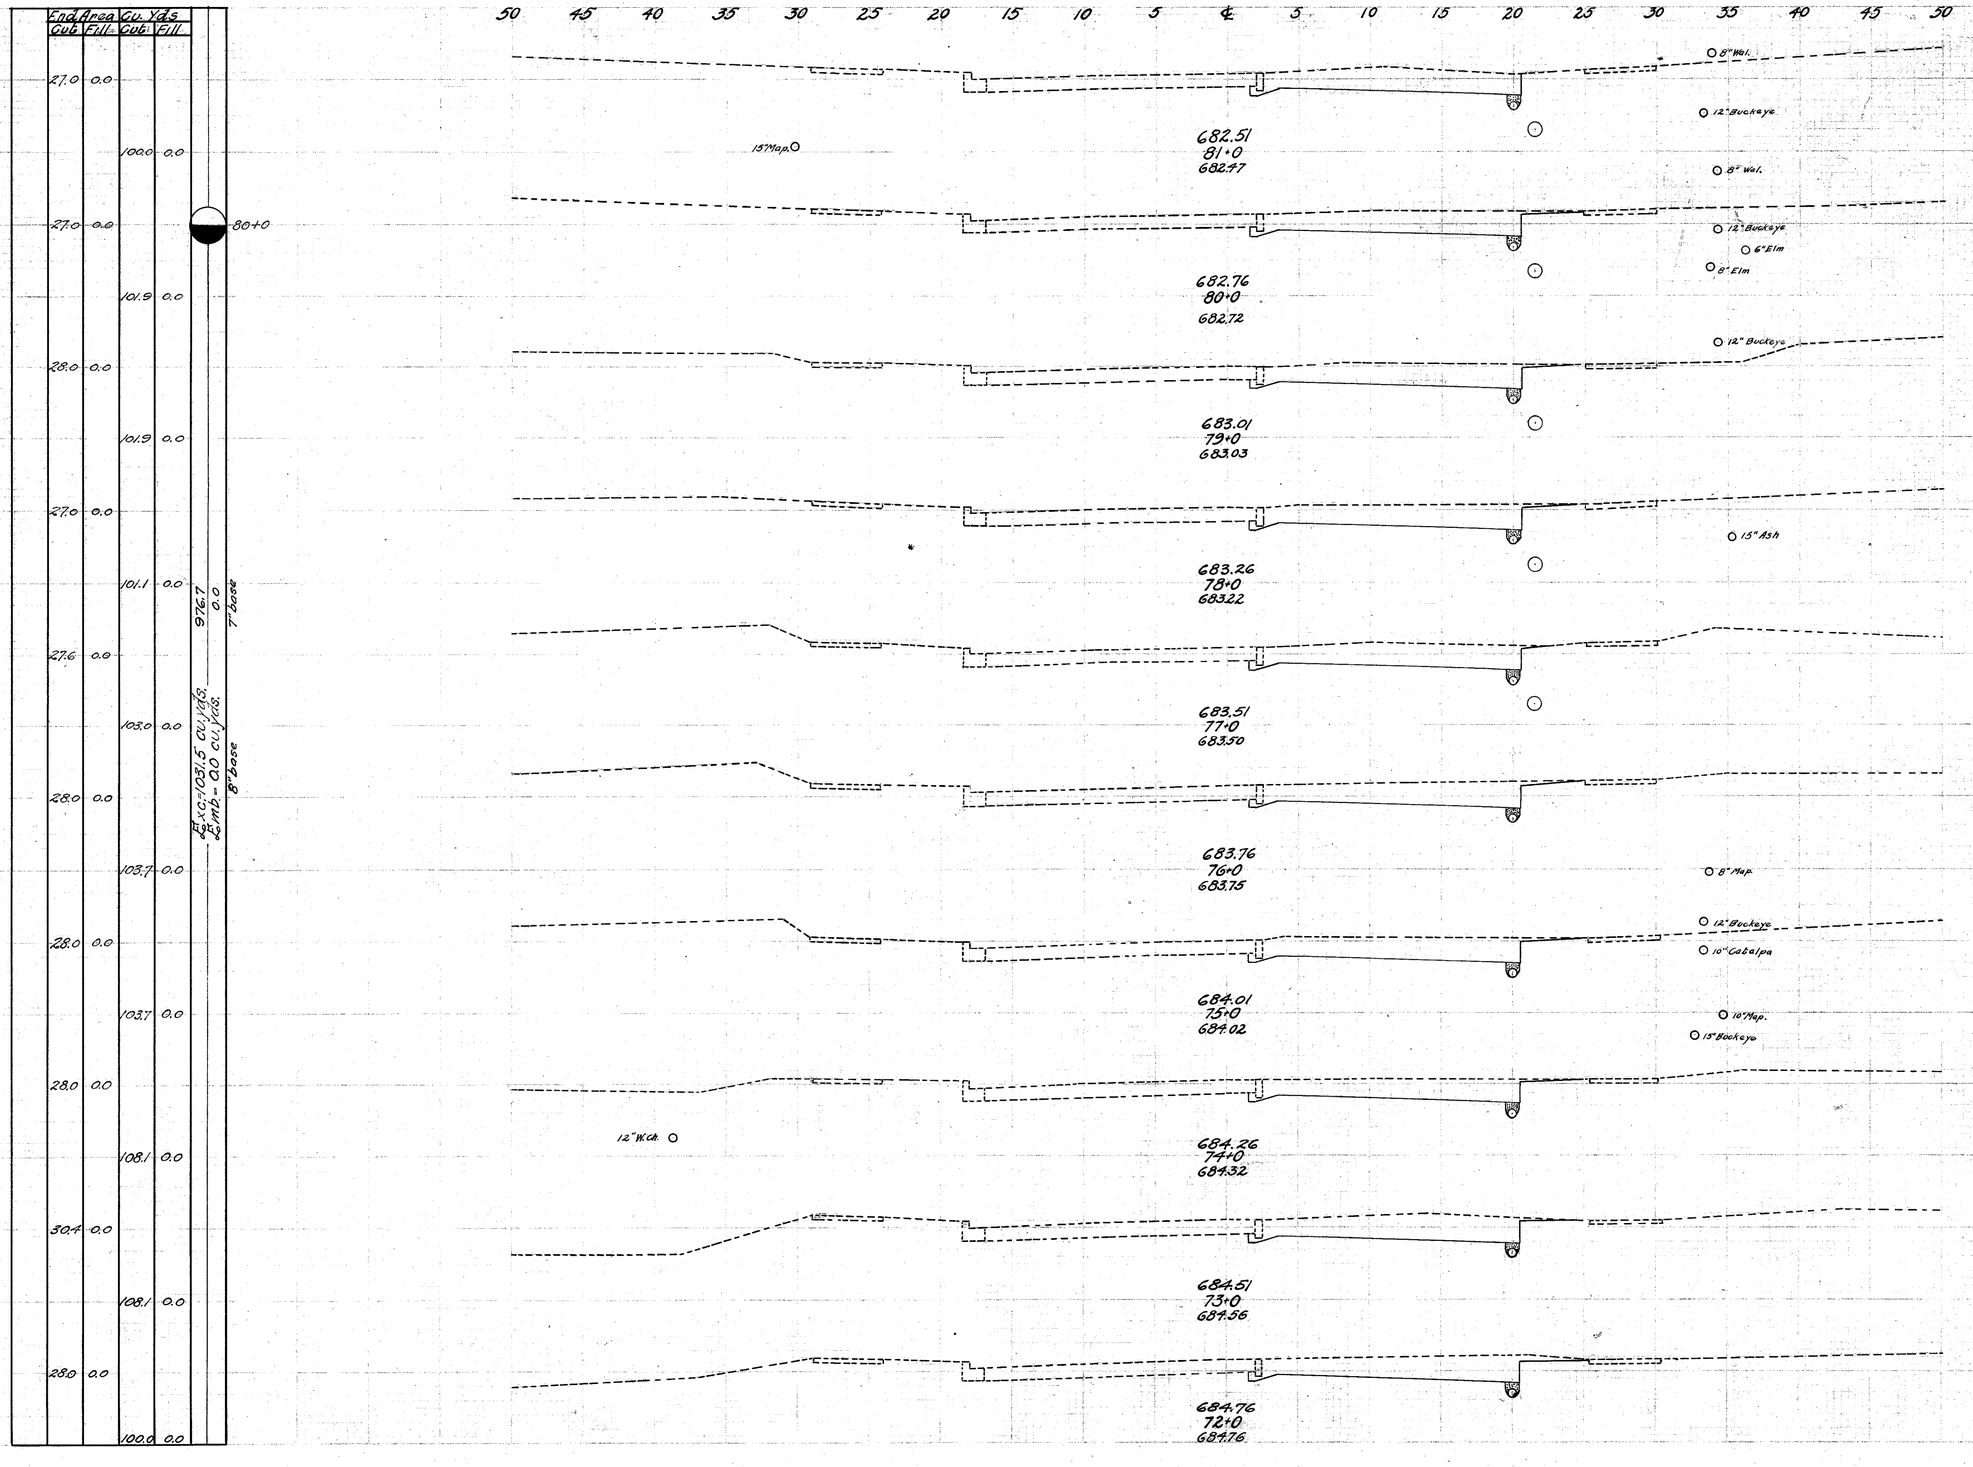
I.C.H. No. 2 SEC. I & B
LAKE COUNTY