FED. RD. DIST. NO.	STATE	FED. AID PROJECT	FISCAL YEAR	14
10	OHIO	519-A	1928	33
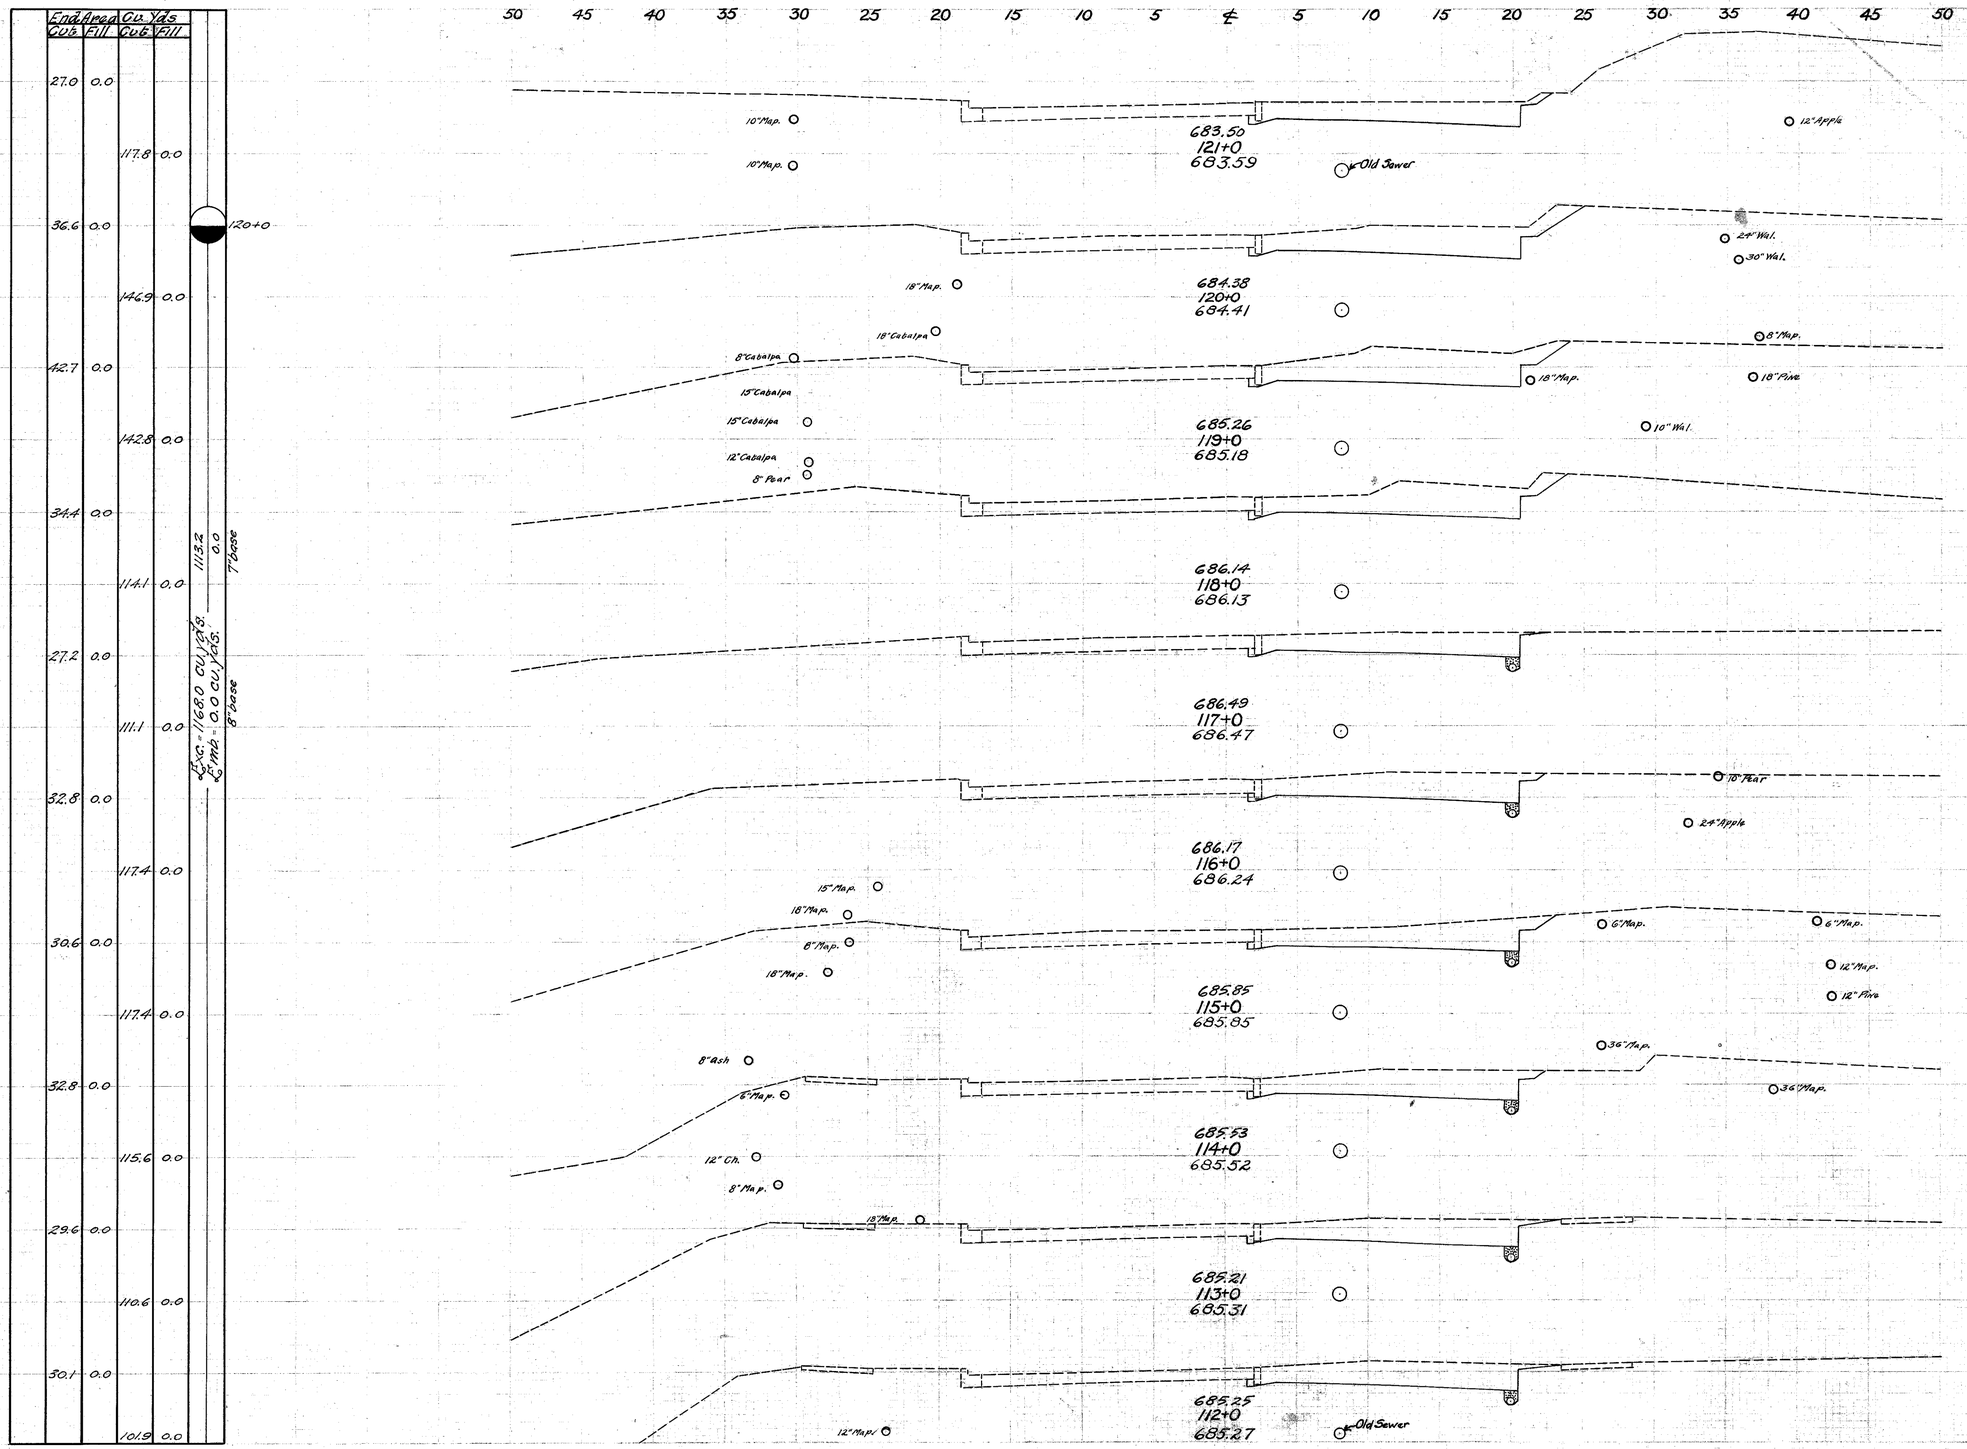
I. C. H. No. 2 SEC. I&B
LAKE COUNTY