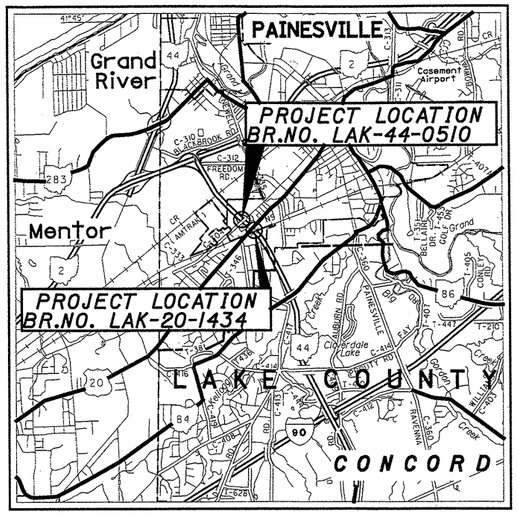

LOCATION MAP

MENTOR AVE.

LATITUDE: 41°42'28" LONGITUDE: 81°16'1.4"

JACKSON STREET

LATITUDE: 41°42'34" LONGITUDE: 81°16'29"

SCALE IN MILES

0 1 2 3 4

N

INTERSTATE & DIVIDED HIGHWAY

UNDIVIDED STATE & FEDERAL ROUTES

OTHER ROADS

LAK-20-14.34
LAK-44-5.10

CITY OF PAINESVILLE
LAKE COUNTY

INDEX OF SHEETS:

TITLE SHEET	1
MAINTENANCE OF TRAFFIC	2-8
PAVEMENT MARKING PLAN	9
STRUCTURES OVER 20' SPAN	
LAK-20-1434	10-21
LAK-44-0510	22-25

PROJECT DESCRIPTION

REHABILITATION OF THE US 20 (MENTOR AVENUE) AND JACKSON STREET BRIDGES OVER SR 44.

1997 SPECIFICATIONS

THE STANDARD CONSTRUCTION AND MATERIAL SPECIFICATIONS (CMS) OF THE STATE OF OHIO, DEPARTMENT OF TRANSPORTATION, INCLUDING CHANGES AND SUPPLEMENTAL SPECIFICATIONS LISTED IN THE PROPOSAL SHALL GOVERN THIS IMPROVEMENT.

CONVERSION OF STANDARD CONSTRUCTION DRAWINGS

THE METRIC STANDARD DRAWINGS REFERENCED IN THIS PLAN SHALL BE CONVERTED TO ENGLISH UNITS USING THE SI (METRIC) TO ENGLISH CONVERSION FACTORS PROVIDED IN SECTION 109.011 OF THE 1997 CONSTRUCTION AND MATERIALS SPECIFICATIONS. THE APPENDIX OF ASTM E 380 SHALL BE UTILIZED FOR ANY ADDITIONAL CONVERSION FACTORS REQUIRED. CONVERSIONS SHALL BE APPROPRIATELY PRECISE AND SHALL REFLECT STANDARD INDUSTRY ENGLISH VALUES WHERE SUITABLE.

UNDERGROUND UTILITIES
TWO WORKING DAYS
BEFORE YOU DIG
CALL 1-800-362-2764 (TOLL FREE)
OHIO UTILITIES PROTECTION SERVICE
NON-MEMBERS
MUST BE CALLED DIRECTLY

STANDARD CONSTRUCTION DRAWINGS

BP-3.1M	10-28-94	TC-71.10M	9-1-93	MT-35.10M	1-30-95	EXJ-4-87	2-14-97
		TC-84.20M	11-24-93	MT-35.11M	1-30-95	VPF-1-90M	3-20-95
		TC-85.20M	11-24-93	MT-95.30M	4-25-94		
				MT-95.31M	4-25-94		
				MT-95.32M	4-25-94		
				MT-97.10M	4-25-94		
				MT-99.10M	1-30-95		
				MT-105.10M	4-25-94		
				MT-105.11M	4-25-94		
				MT-110.20M	3-1-96		

SUPPLEMENTAL SPECIFICATIONS

816	4-21-97
842	1-6-99
843	5-5-98
847	6-30-98
848	6-30-98
863	10-12-99
899	10-21-98

ODOT PROPOSAL NOTE

516	4-14-93

ENGINEERS SEAL:

STATE OF OHIO
DAVID W. LEAKE
39017
REGISTERED PROFESSIONAL ENGINEER

SIGNED: David W. Leake
DATE: 4-20-00

PLAN PREPARED BY:

BURGESS & NIPLE
100 WEST ERIE STREET
PAINESVILLE, OH 44077

APPROVED Rita C. McMurdo
DATE 4-26-00 CITY MANAGER, CITY OF PAINESVILLE

APPROVED [signature]
DATE 4-26-00 CITY ENGINEER, CITY OF PAINESVILLE

1272

FEDERAL PROJECT NO. STATE

PID NO. 21365

CONSTRUCTION PROJECT NO.

RAILROAD INVOLVEMENT NONE

LAK-20-14.34
LAK-44-5.10

p:\PR25940\CADD\title.dgn Apr. 20, 2000 14:58:50