FED. RD. DIST. NO.	STATE	PROJECT	FISCAL YEAR
10	OHIO		1942

1.
4.

LAKE COUNTY
S.H. 2 SEC. PAINESVILLE (PT)
U.S.R-20. & J(PT)
16.88- 17.16

STATE OF OHIO
DEPARTMENT OF HIGHWAYS
CLEVELAND - BUFFALO ROAD
S.H. 2 SEC. PAINESVILLE (PT) & J (PT)
LAKE COUNTY
CITY OF PAINESVILLE & PAINESVILLE TOWNSHIP

THE STANDARD SPECIFICATIONS OF THE STATE OF OHIO, DEPARTMENT OF HIGHWAYS, INCLUDING CHANGES AND SUPPLEMENTAL SPECIFICATIONS LISTED IN THE PROPOSAL, SHALL GOVERN THIS IMPROVEMENT.

I HEREBY APPROVE THESE PLANS AND DECLARE THAT THE MAKING OF THIS IMPROVEMENT WILL NOT REQUIRE THE CLOSING TO TRAFFIC OF THE HIGHWAY. SEE TRAFFIC NOTE- SHEET NO. 2

THE RIGHT OF WAY NECESSARY FOR THIS IMPROVEMENT WILL BE PROVIDED BY THE STATE OF OHIO.

APPROVED: Robt E. Willemes
DATE: 5/27/42 DIVISION DEPUTY DIRECTOR.

APPROVED: _____
DATE: _____ CHIEF ENGINEER, BUREAU OF MAINTENANCE

APPROVED: _____
DATE: _____ CHIEF ENGINEER, BUREAU OF BRIDGES & R.R. CR.

APPROVED: Murray D. Shaffer
DATE: 6-9-42 CHIEF ENGINEER, BUREAU OF LOCATION & RIGHT OF WAY.

APPROVED: G R Logue
DATE: 6-12-42 FIRST ASST. DIRECTOR & CHIEF ENGINEER.

APPROVED: H. A. Sam
DATE: 6-12-42 DIRECTOR OF HIGHWAYS.

CONSTRUCTION BUREAU
APR 9 1956
GROUND PHOTOLAB

CONVENTIONAL SIGNS

COUNTY LINE
TOWNSHIP LINE
SECTION LINE
CORPORATION LINE
PROPERTY LINE
CENTER LINE
FENCE LINE
STEAM RAILROAD
POLE LINE
HEDGE
DRAIN PIPE (NEW)
DRAIN PIPE (OLD)
GUARD RAIL (NEW)

INDEX OF SHEETS

	SHEET Nº
TITLE SHEET	1
TYPICAL SECTIONS	2
PLAN & PROFILE	3
GENERAL SUMMARY	4

LINE DATA

BEGIN PROJECT	STA.	0 - 85
END PROJECT	STA	13 + 50
GROSS LENGTH		1435 LIN. FT.
NO ADDITIONS OR DEDUCTIONS		
NET LENGTH	1435. LIN. FT.	= 0.271 MILE

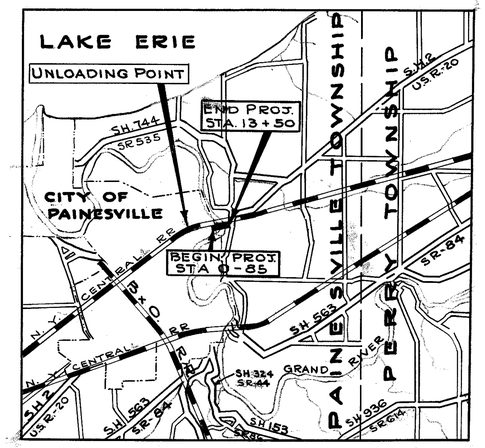

AVERAGE HAUL = 1 MILE

LOCATION PLAN

PORTION TO BE IMPROVED
STATE HIGHWAYS
OTHER ROADS

SCALES

PLAN	1" = 50'
PROFILE HORIZONTAL	1" = 50'
PROFILE VERTICAL	1" = 10'

STANDARD DRAWINGS	
DRAWING Nº.	DATE
G-7.07	10-1933

SUPPLEMENTAL SPECIFICATIONS	
SPECIFICATION Nº.	DATE
NONE	

FILE Nº.		
----	LAKE COUNTY	S.H. 2
	SEC. PAINESVILLE (PT) & J (PT)	
	DATE OF LETTING	1942
	CONTRACT Nº ----------	

000175