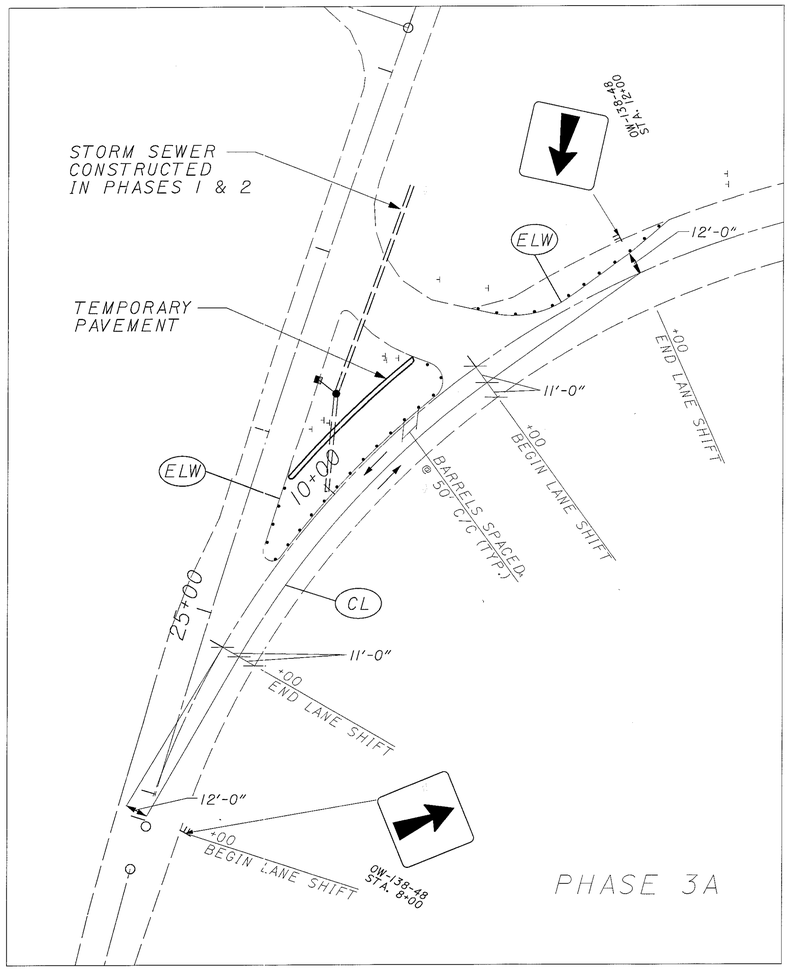


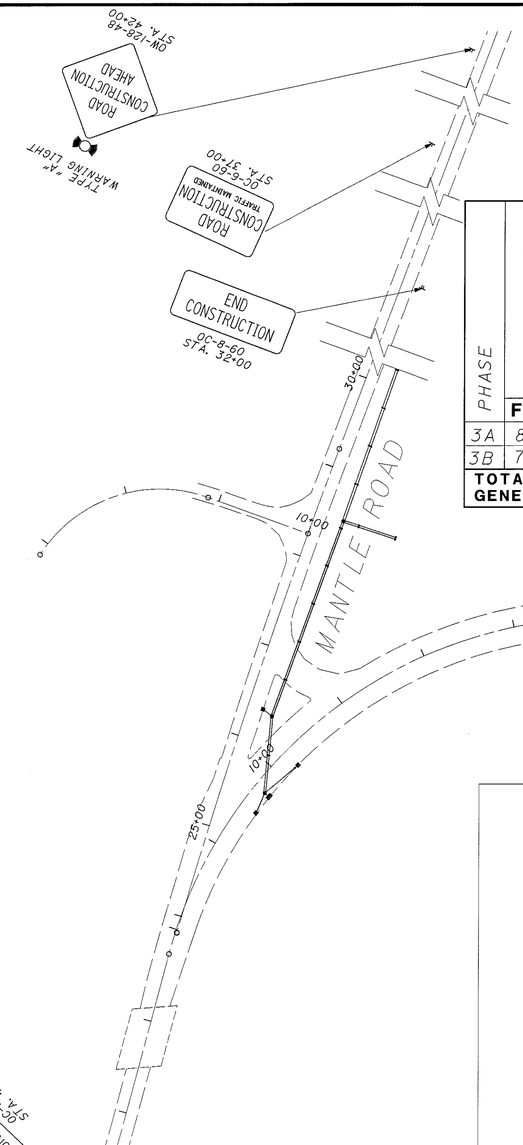


| PHASE | STATION FROM | STATION TO | SIDE | 202 PAVEMENT REMOVED | 304 AGGREGATE BASE, AS PER PLAN | 305 8" CONCRETE BASE, AS PER PLAN | 407 TACK COAT | 407 TACK COAT FOR INTEMEDIATE COURSE | 448 ASPHALT CONCRETE SURFACE COURSE TYPE I, PG76-22 A.P.P. | 448 ASPHALT CONCRETE INTMED. COURSE TYPE I, PG64-22 | 614 TEMPORARY CENTERLINE CLASS I, 740.06, TYPE I | 614 TEMPORARY EDGELINE CLASS I, 740.06, TYPE I | 615 TEMPORARY PAVEMENT, CLASS B | 830 CURB, TYPE 6 |
|---|---|---|---|---|---|---|---|---|---|---|---|---|---|---|
| | | | | SQ YD | CU YD | SQ YD | GAL | GAL | CU YD | CU YD | MILE | MILE | SQ YD | LIN FT |
| 3A | 8+00 | 12+00 | LT/RT | 10 | | | | | | | 0.08 | 0.13 | 50 | |
| 3B | 7+50 | 12+50 | LT/RT | | 2 | 10 | 1 | 1 | 1 | 1 | 0.09 | 0.09 | | 90 |
| TOTALS CARRIED TO GENERAL SUMMARY | | | | 10 | 2 | 10 | 1 | 1 | 1 | 1 | 0.17 | 0.22 | 50 | 90 |

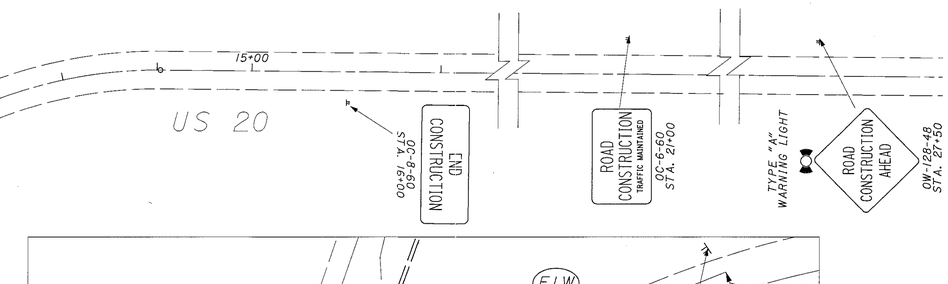


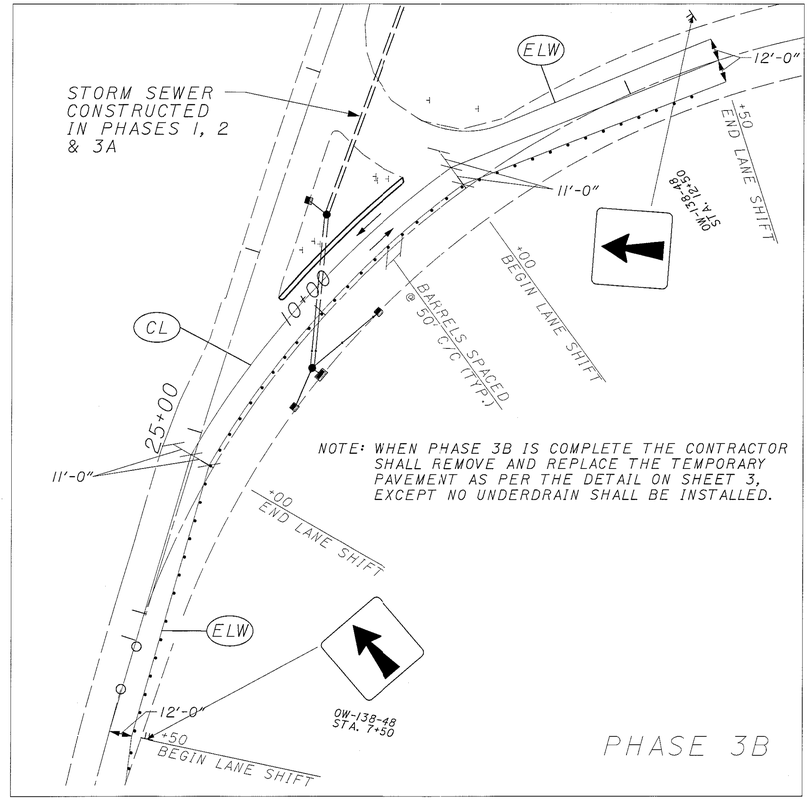


(CL) - TEMPORARY CENTERLINE

(ELW) - TEMPORARY EDGELINE (WHITE)

N

HORIZONTAL SCALE IN FEET 0 80

CALCULATED BF CHECKED CRP

# MAINTENANCE OF TRAFFIC PLAN PHASE 3

LAK-20-17.60