H:\1998\98404\DWG\INTDETALL4.DWG

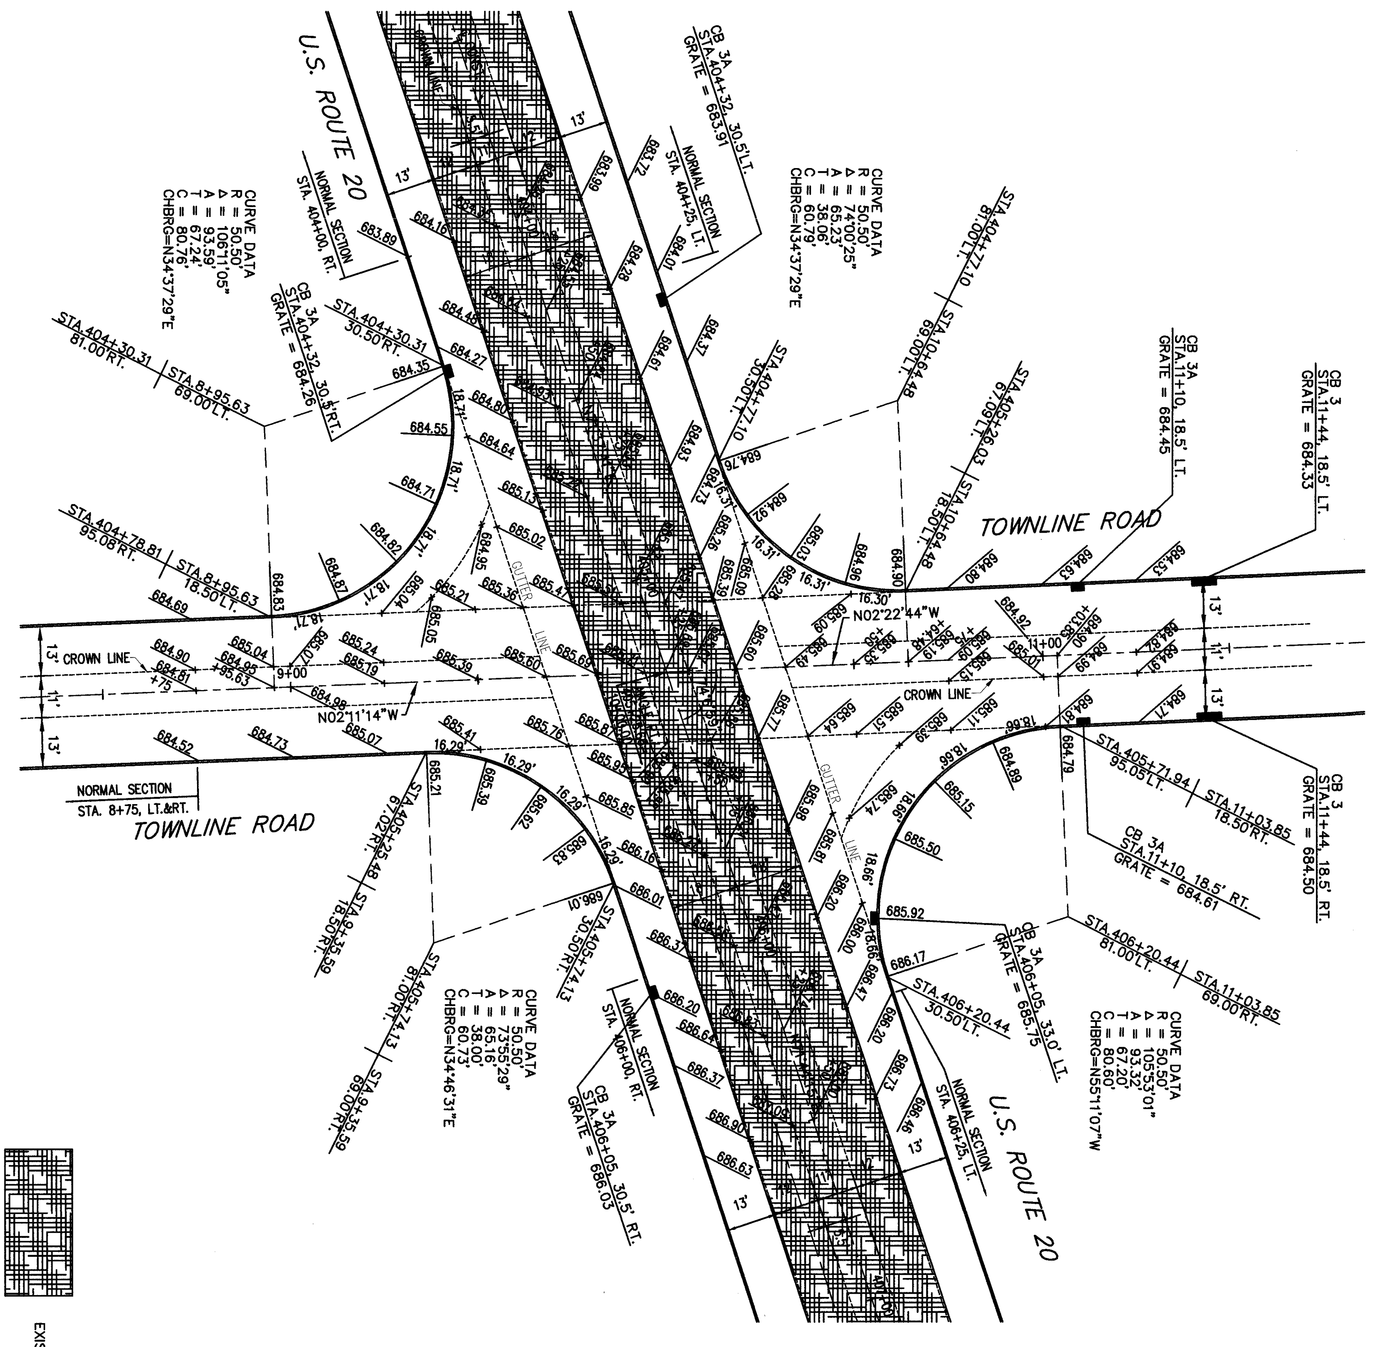

263 / 441	LAK – 20 – 18.72	INTERSECTION DETAILS TOWNLINE ROAD	CALCULATED A.E.D. CHECKED	–20 0 20 SCALE IN FEET