EUCLID AVE. TIME–SPACE DIAGRAMS

CALC. BY: DATE:	LAK–20/84–0.39/1.24	OHIO
CHKD. BY: DATE:		FHWA REGION 5
		FEDERAL PROJECT

OFF PEAK

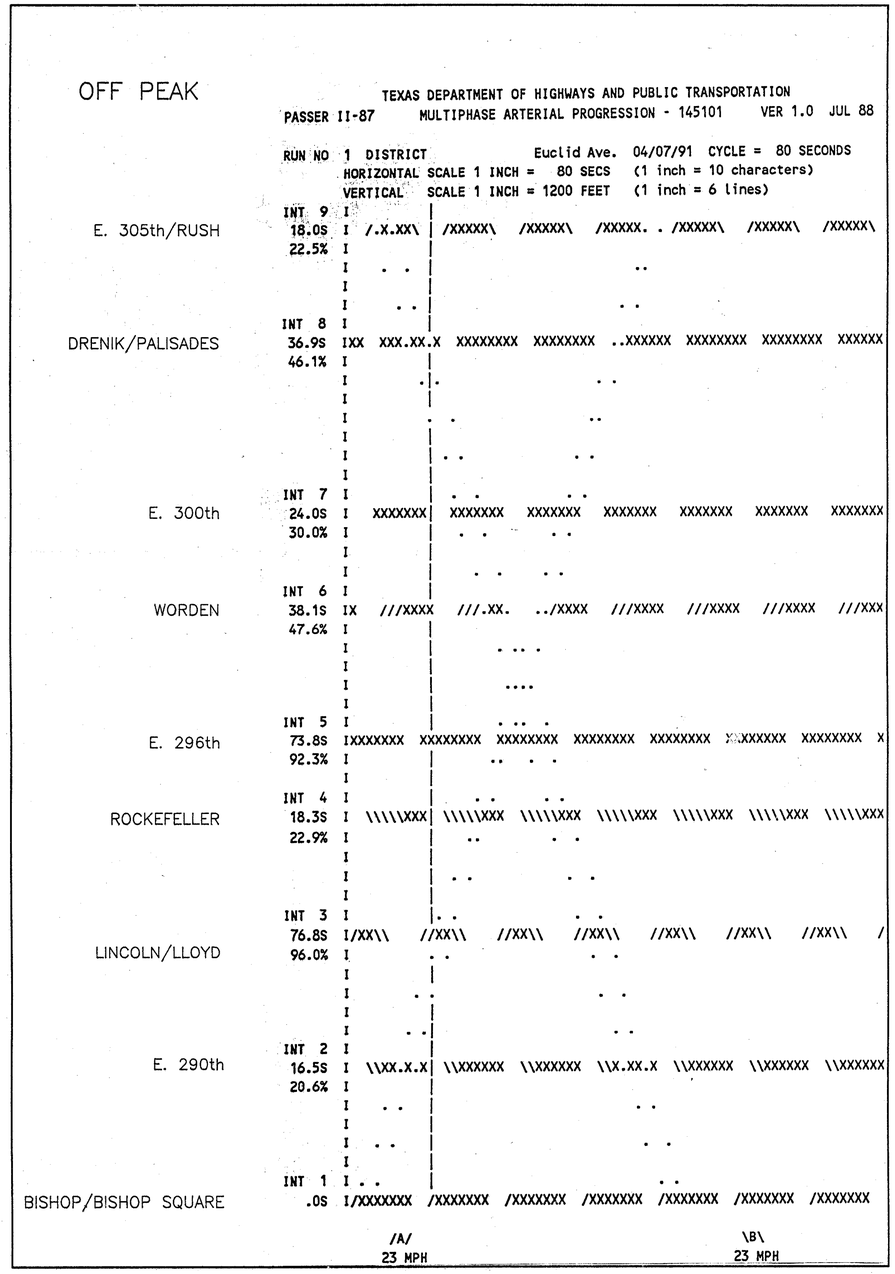
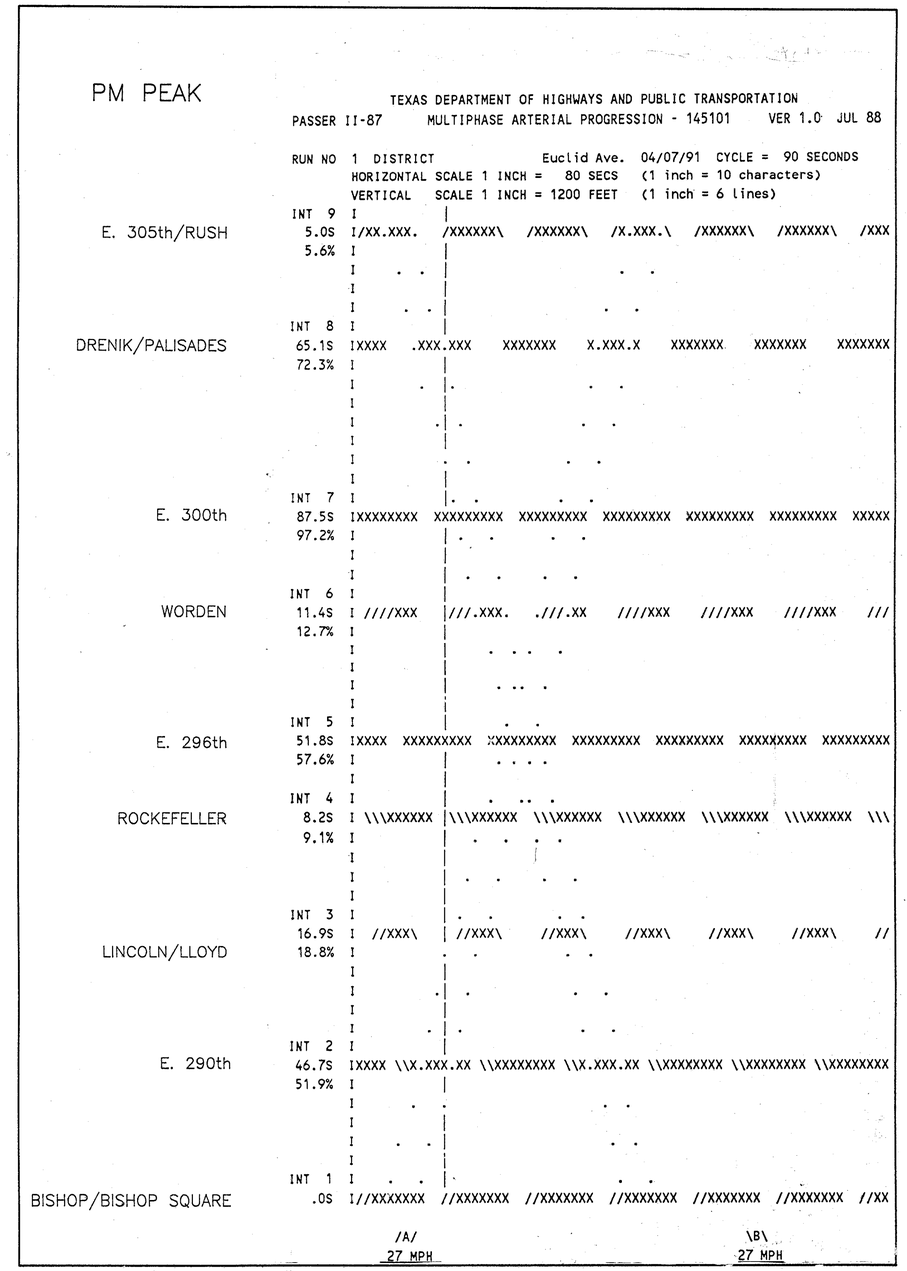
PM PEAK