CUYAHOGA & LAKE COUNTIES
CUY-I-15.91
LAK-I-0.00

FED. RD. DIVISION	STATE	PROJECT	
2	OHIO	I-1102 (6)	

37
458

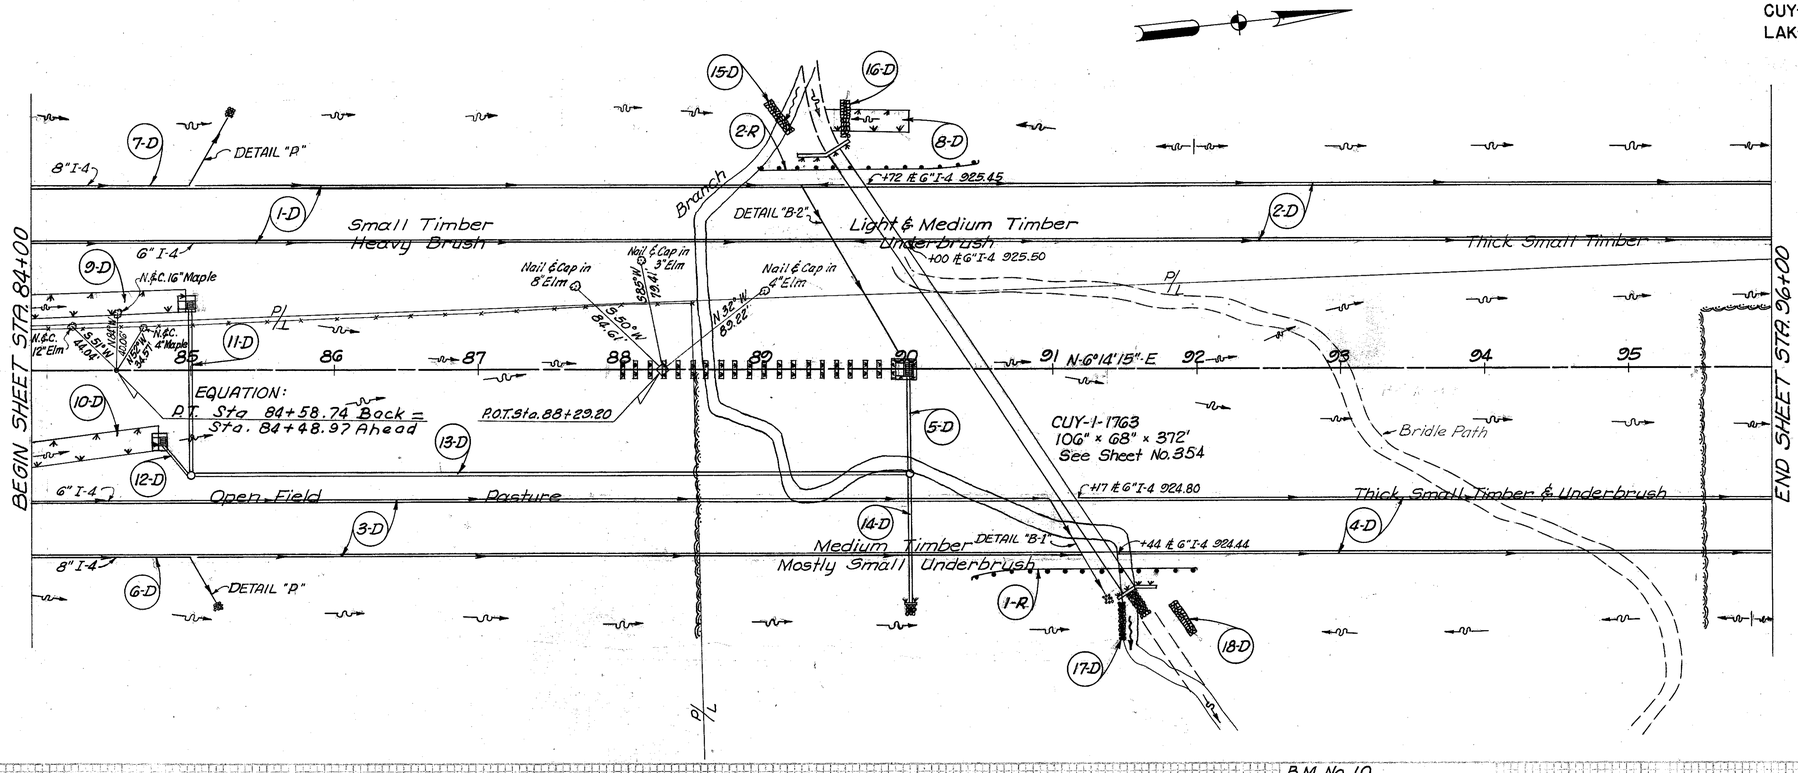

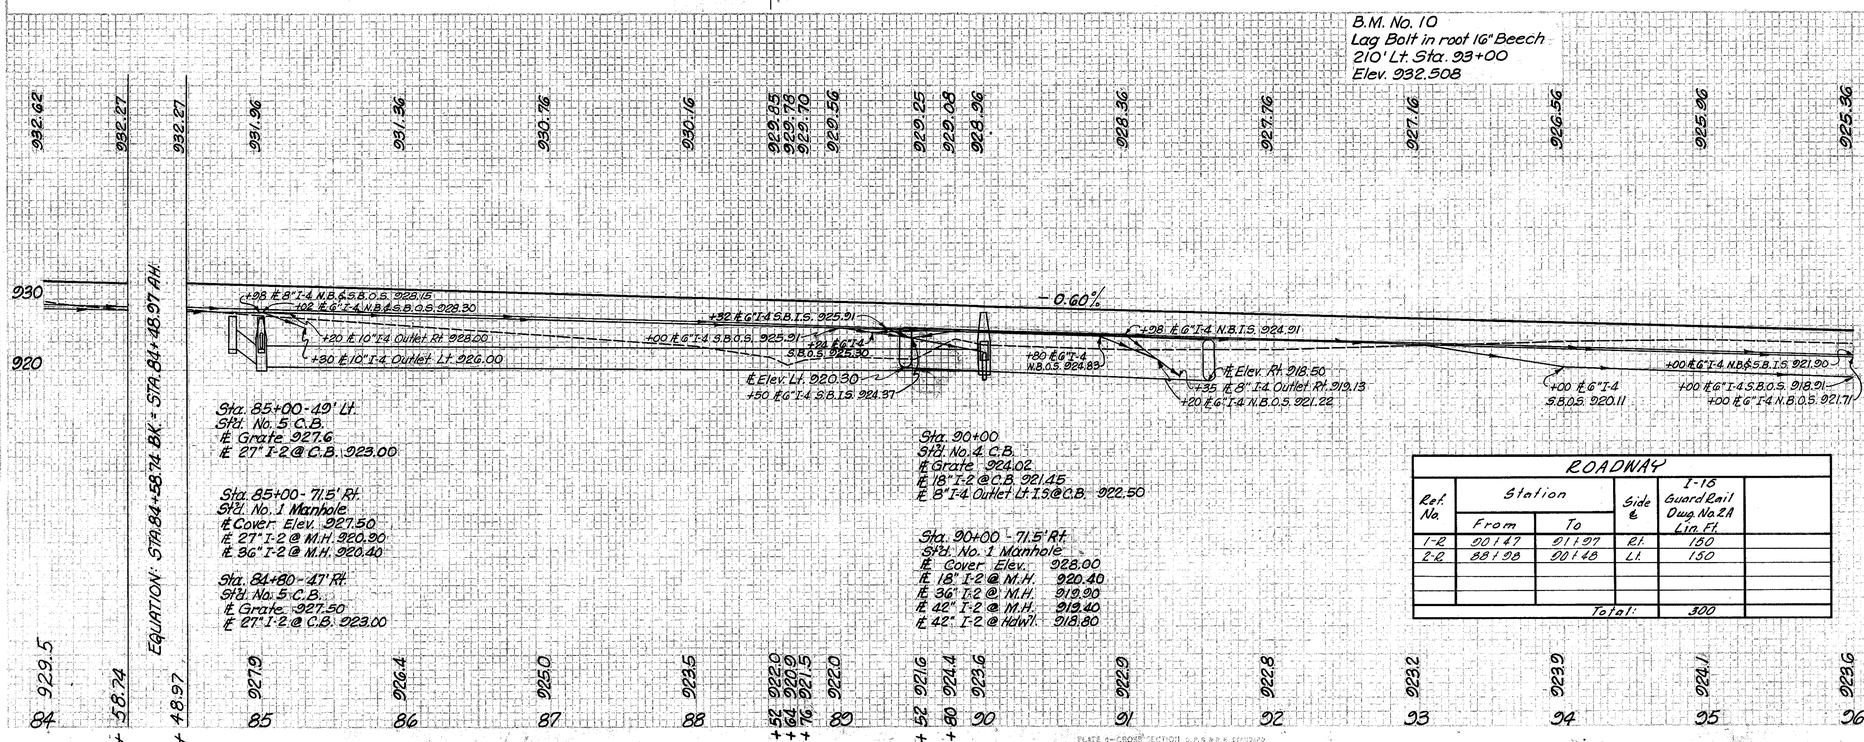

ROADWAY					
Ref. No.	Station From	Station To	Side ℄	I-15 Guard Rail Dwg. No. 2A Lin. Ft.	
1-2	90+47	91+97	Rt.	150	
2-2	88+98	90+48	Lt.	150	
		Total:		300	

DRAINAGE

See Sheet No.	Ref. No.	Station From	Station To	Side ℄	I-2 Elevation for Structures Cu Yds.	I-2 Close 'R' Storm Sewers or Pavement or Approaches Sec. M-6.5 (6) or M-6.8 (6) 18"	I-2 Close 'R' Storm Sewers or Pavement or Approaches Sec. M-6.6 (2) or M-6.8 (6) 30"	I-2 Close 'R' Storm Sewers or Pavement or Approaches Sec. M-6.6 (2) 42"	I-2 Close 'R' Storm Sewers or Pavement or Approaches Shallow Lin. Ft.	I-2 Close 'R' Storm Sewers or Pavement or Approaches Deep Lin. Ft.	Underdrain Shallow Sec. M-6.4 (A) 8"	Pipe Outlets for Underdrain Sec. M-6.4 (A) 8"	Pipe Outlets for Underdrain Sec. M-6.4 (A) 10"	I-5 Pipe Specials Class 'R' Storm Sewer under Pavement or Approaches Sec. M-6.5 (D) or M-6.8 (D) 60" Cross	I-5 Pipe Specials Class 'R' Storm Sewer under Pavement or Approaches Sec. M-6.5 (D) or M-6.8 (D) Increaser	I-5 Pipe Specials Class 'R' Storm Sewer under Pavement or Approaches Sec. M-6.5 (D) or M-6.8 (D) Y-Branch	Underdrain Y-Branch	Underdrain Bend	Underdrain Bend Sec. M-6.4 (A)	I-8 Manhole Standard No. 1	I-8 Catch Basin Standard No. 5	I-8 Catch Basin Standard No. 4	I-8 Dumped Rock Channel Protection Cu Yds.	I-10 Sodding Sq. Yds.	I-10 Concrete for Slope Curbs "C" Cu Yds.	I-11 Reinforcing Steel Lbs.	I-11 Drainage of Structure Surface No. 1 Aggregate Cu Yds.	
343	1-D	84+00	90+00	Lt.		134																							
343	2-D	90+00	96+00	Lt.																									
345	3-D	84+00	91+15	Rt.		68																							
	4-D	91+15	96+00	Rt.																									
345	5-D	84+00	90+00	Rt.		68																							
	6-D	90+00	96+00	Rt.																									
	7-D	84+00	85+30	Rt.																									
	8-D	85+30	90+00	Rt.																									
	9-D	84+00	85+30	Lt.																									
	10-D	85+30	90+00	Lt.																									
	11-D	84+00	85+00	Rt.																									
345	12-D	84+00	85+00	Lt.																									
	13-D	85+00	90+00	Lt.																									
	14-D	90+00	96+00	Lt.																									
	15-D	84+00	85+00	Rt.																									
	16-D	85+00	90+00	Rt.																									
	17-D	90+00	96+00	Rt.																									
345	18-D	84+00	85+00	Lt.																									
	1-R	85+00	90+00	Lt.																									
	2-R	90+00	96+00	Lt.																									
343	1-D	84+00	90+00	Lt.	3		116	20	500	98																			
343	2-D	90+00	96+00	Lt.																									
345	3-D	84+00	91+15	Rt.		68					130	10	10																
	4-D	91+15	96+00	Rt.							135