FED. RD. DIVISION	STATE	PROJECT	
2	OHIO	I-1103 (18)	

49
458

CUYAHOGA & LAKE COUNTIES
CUY-1-15.91
LAK-1-0.00

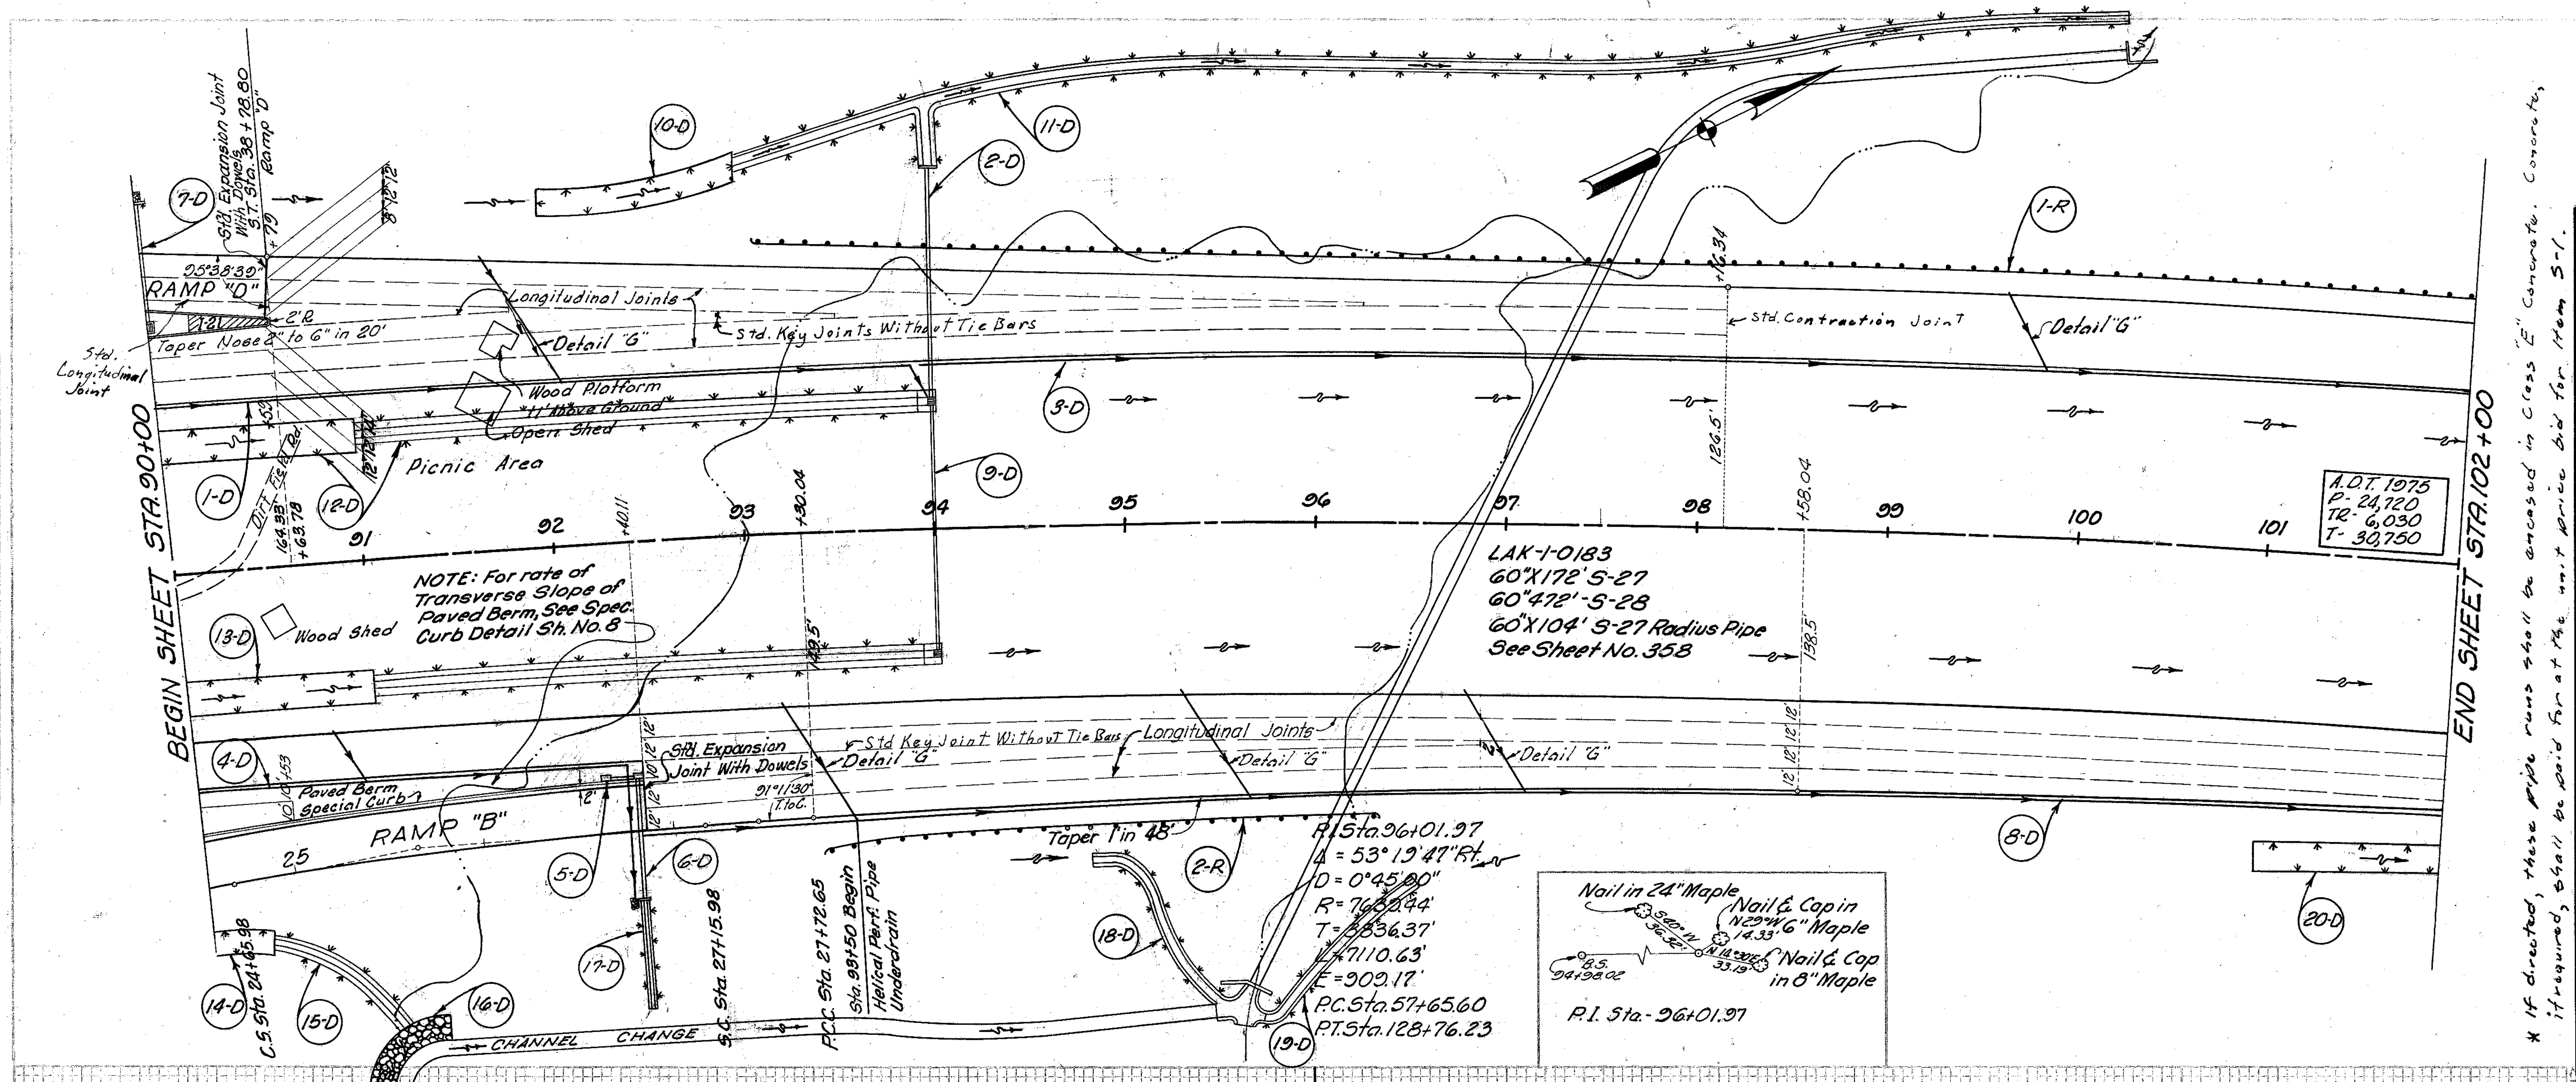

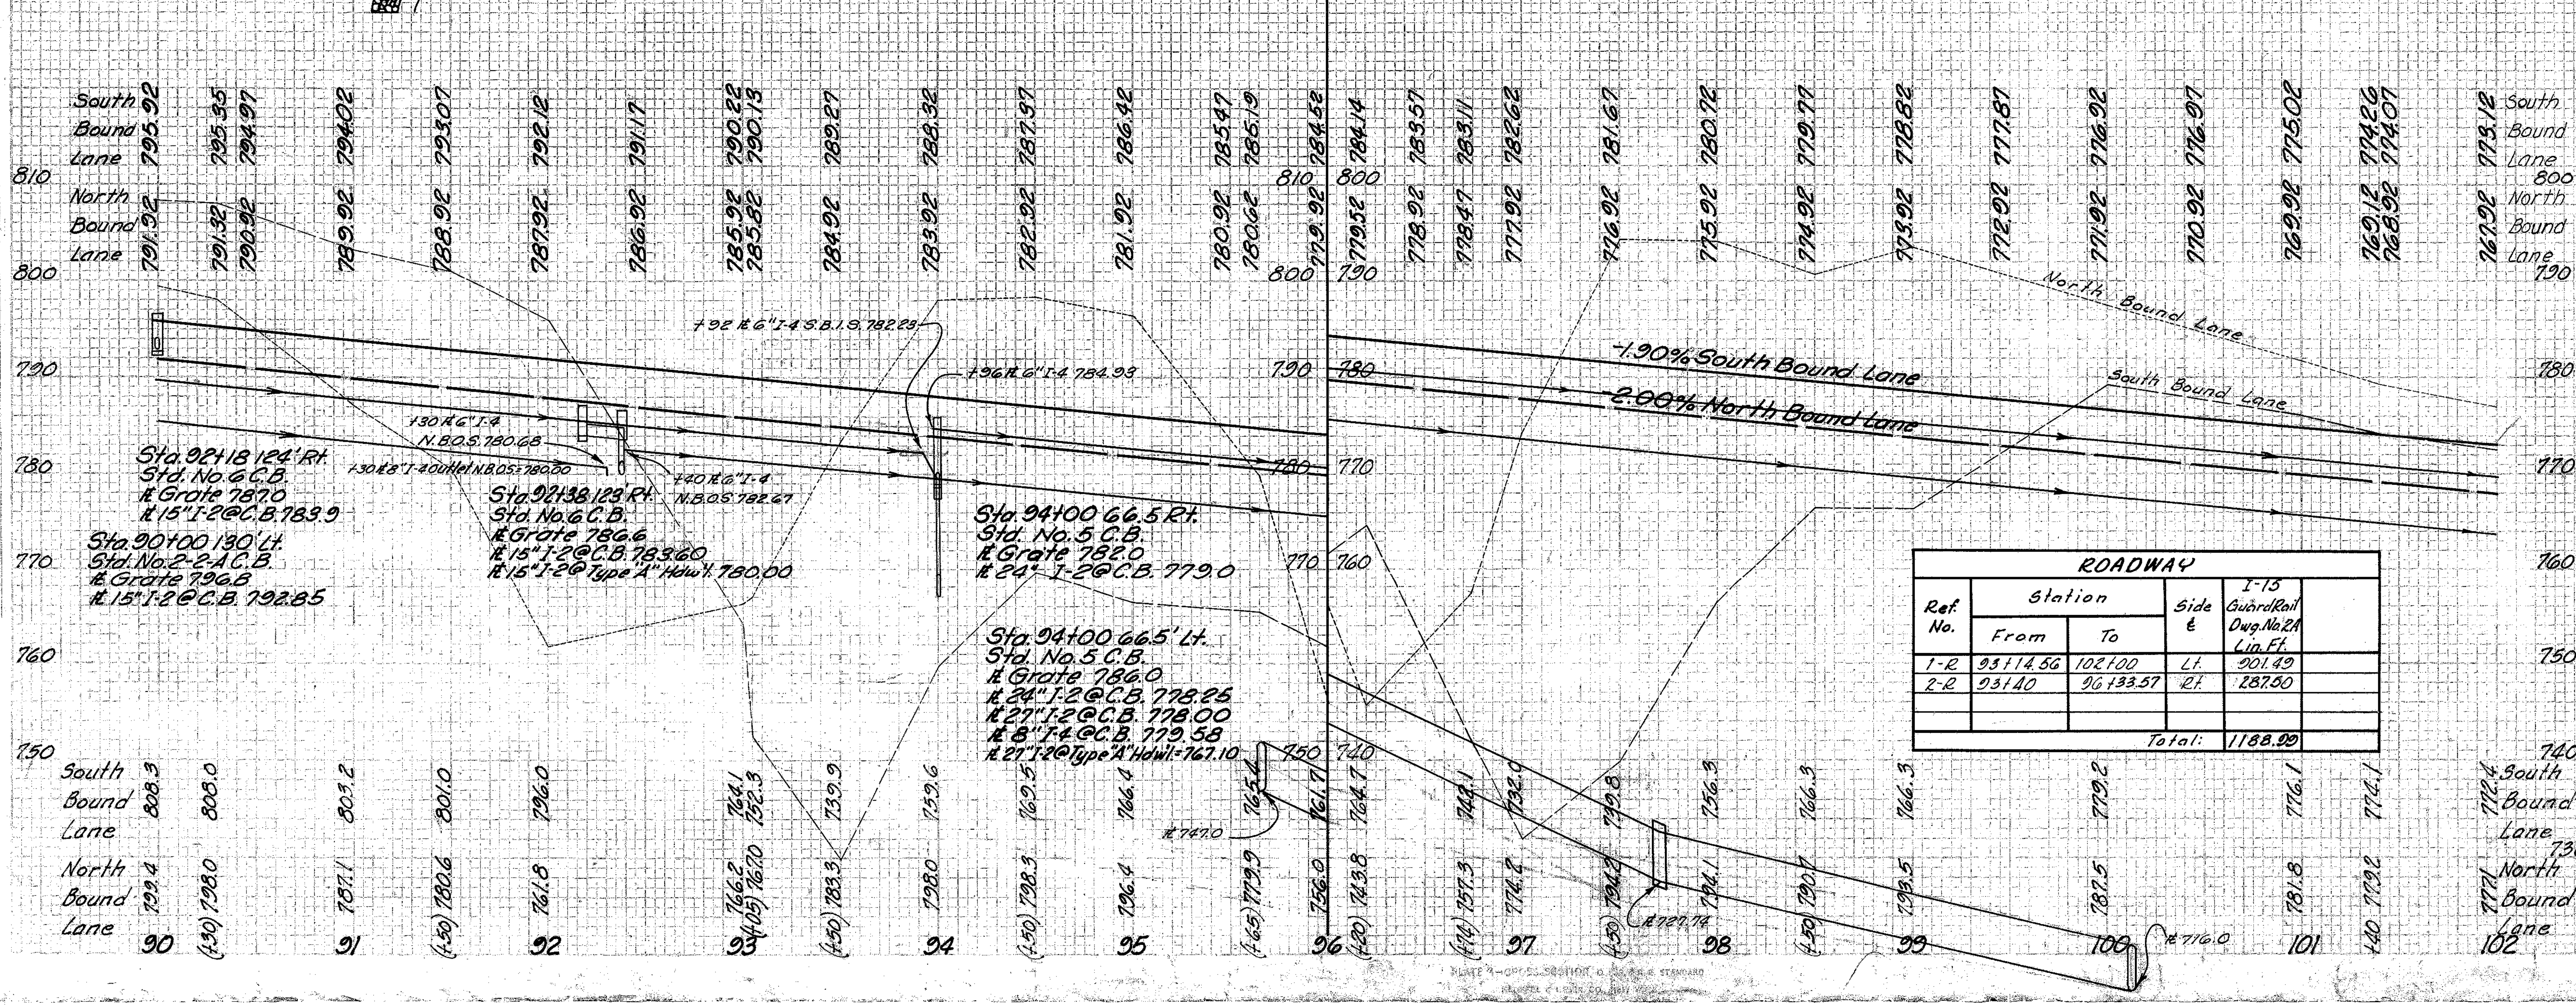

ROADWAY				
Ref. No.	Station From	Station To	Side ℄	I-15 Guard Rail Dwg. No. 2A Lin. Ft.
1-R	93+14.56	102+00	Lt.	901.49
2-R	93+40	96+33.57	Rt.	287.50
			Total:	1188.99

* If directed, these pipe runs shall be encased in Class "E" Concrete. Concrete, if required, shall be paid for at the unit price bid for Item S-1.

DRAINAGE

See Sheet No.	Ref. No.	Station From	Station To	Side ℄	E-2 Excavation for Structures (Cu. Yds.)	I-2 Class "A" Storm Sewer under Pavement or Approaches, Sec. M-6.5(b) or Sec. M-6.8(b) 8" (Lin. Ft.)	I-2 Class "A" 15"	I-2 Class "A" Sec. M-6.6(c) 27"	Class "B" Storm Sewer under Pavement or Approaches 15"	I-4 Underdrain Shallow 6"	I-4 Underdrain Deep 6"	I-4 Underdrain Sec. M-6.4(h) 6"	Pipe Outlet for Underdrain Sec. M-6.4(a) 8"	I-5 Pipe Tee Class "A" S.S. under Pvt. or App. Sec. M-6.5(b) or 6.8(b) 8"-6"-8" (Each)	I-5 Underdrain Specials 6"-60°	I-5 Underdrain Specials 6"-90°	I-5 Y-Branch 6"-6"-6"	I-5 Y-Branch 6"-6"-6" Sec. M-6.8(h)	I-5 Increaser 6"-8"	I-8 Catch Basins Standard No. 5	I-8 Standard No. 2-2-A	I-8 Standard No. 6	I-10 Dumped Rock Channel Protection (Cu. Yds.)	I-14 Paved Gutter Standard Type 1 (Lin. Ft.)	I-14 Type 1 Modified As Per Plan 4' Bottom (Lin. Ft.)	I-10 Sodding (Sq. Yds.)	S-1 Concrete for Structures Class "C" (Cu. Yds.)	S-4 Reinforcing Steel (Lbs.)	S-29 Drainage of Structures No. 2 Aggregate (Cu. Yds.)
344	1-D	90+00	94+00	Lt.							486		10		1		1												
172	2-D	94+00		Lt.	10			122												1						2	7.7	286	
344	3-D	92+96	102+00	Lt.						814							1												
	4-D	90+00	92+30	Rt.		54					258		10	1		1	1		1										0.30
170	5-D	92+18	92+38	Rt.					18													1							
174	*6-D	92+38		Rt.	4				64													1	2			2	3.3	146	
171	*7-D	90+00		Lt.	4		62														1		2			2	3.3	146	
344	8-D	92+40	102+00	Rt.						184		958						3											
177,178	9-D	94+00		Rt.&Lt.				130												1									
	10-D	92+00	93+00	Lt.																						167			
175	11-D	93+00	100+13	Lt.																					748	250			
173	12-D	90+00	93+03	Lt.																					293	300			
174	13-D	90+00	93+93	Rt.																					293	300			
	14-D	90+00	90+30	Rt.																						47			
174	15-D	90+30	91+04	Rt.																					84	28			
174	16-D	90+95	91+26	Rt.																			100						
174	17-D	92+38		Rt.																				57	104	19			
178	18-D	94+75	95+45	Rt.																					106	35			
178	19-D	95+75	96+60	Rt.																						35			
	20-D	101+00	102+00																							156			
	Total				18	54	62	252	82	998	744	958	20	1	1	1	3	3	1	2	1	2	104	57	1628	1343	14.3	578	0.30

MICHAEL BAKER, JR., CONSULTING ENGINEERS
ROCHESTER, PENNSYLVANIA

STATE OF OHIO
DEPARTMENT OF HIGHWAYS
STATE HIGHWAY NO. 1
C-42
PLAN AND PROFILE
STA. 90+00 TO STA. 102+00

Designed	Drawn	Traced	Checked	Reviewed Date	Revised
B.P.	A.H.	A.G.	L.I.		

PLAN & PROFILE STA. 90+00-STA. 102+00