FED. RD. DIVISION	STATE	PROJECT	
2	OHIO	I-1102 (6)	

220
458

CUYAHOGA & LAKE COUNTIES
CUY-I-15.91
LAK-I-0.00

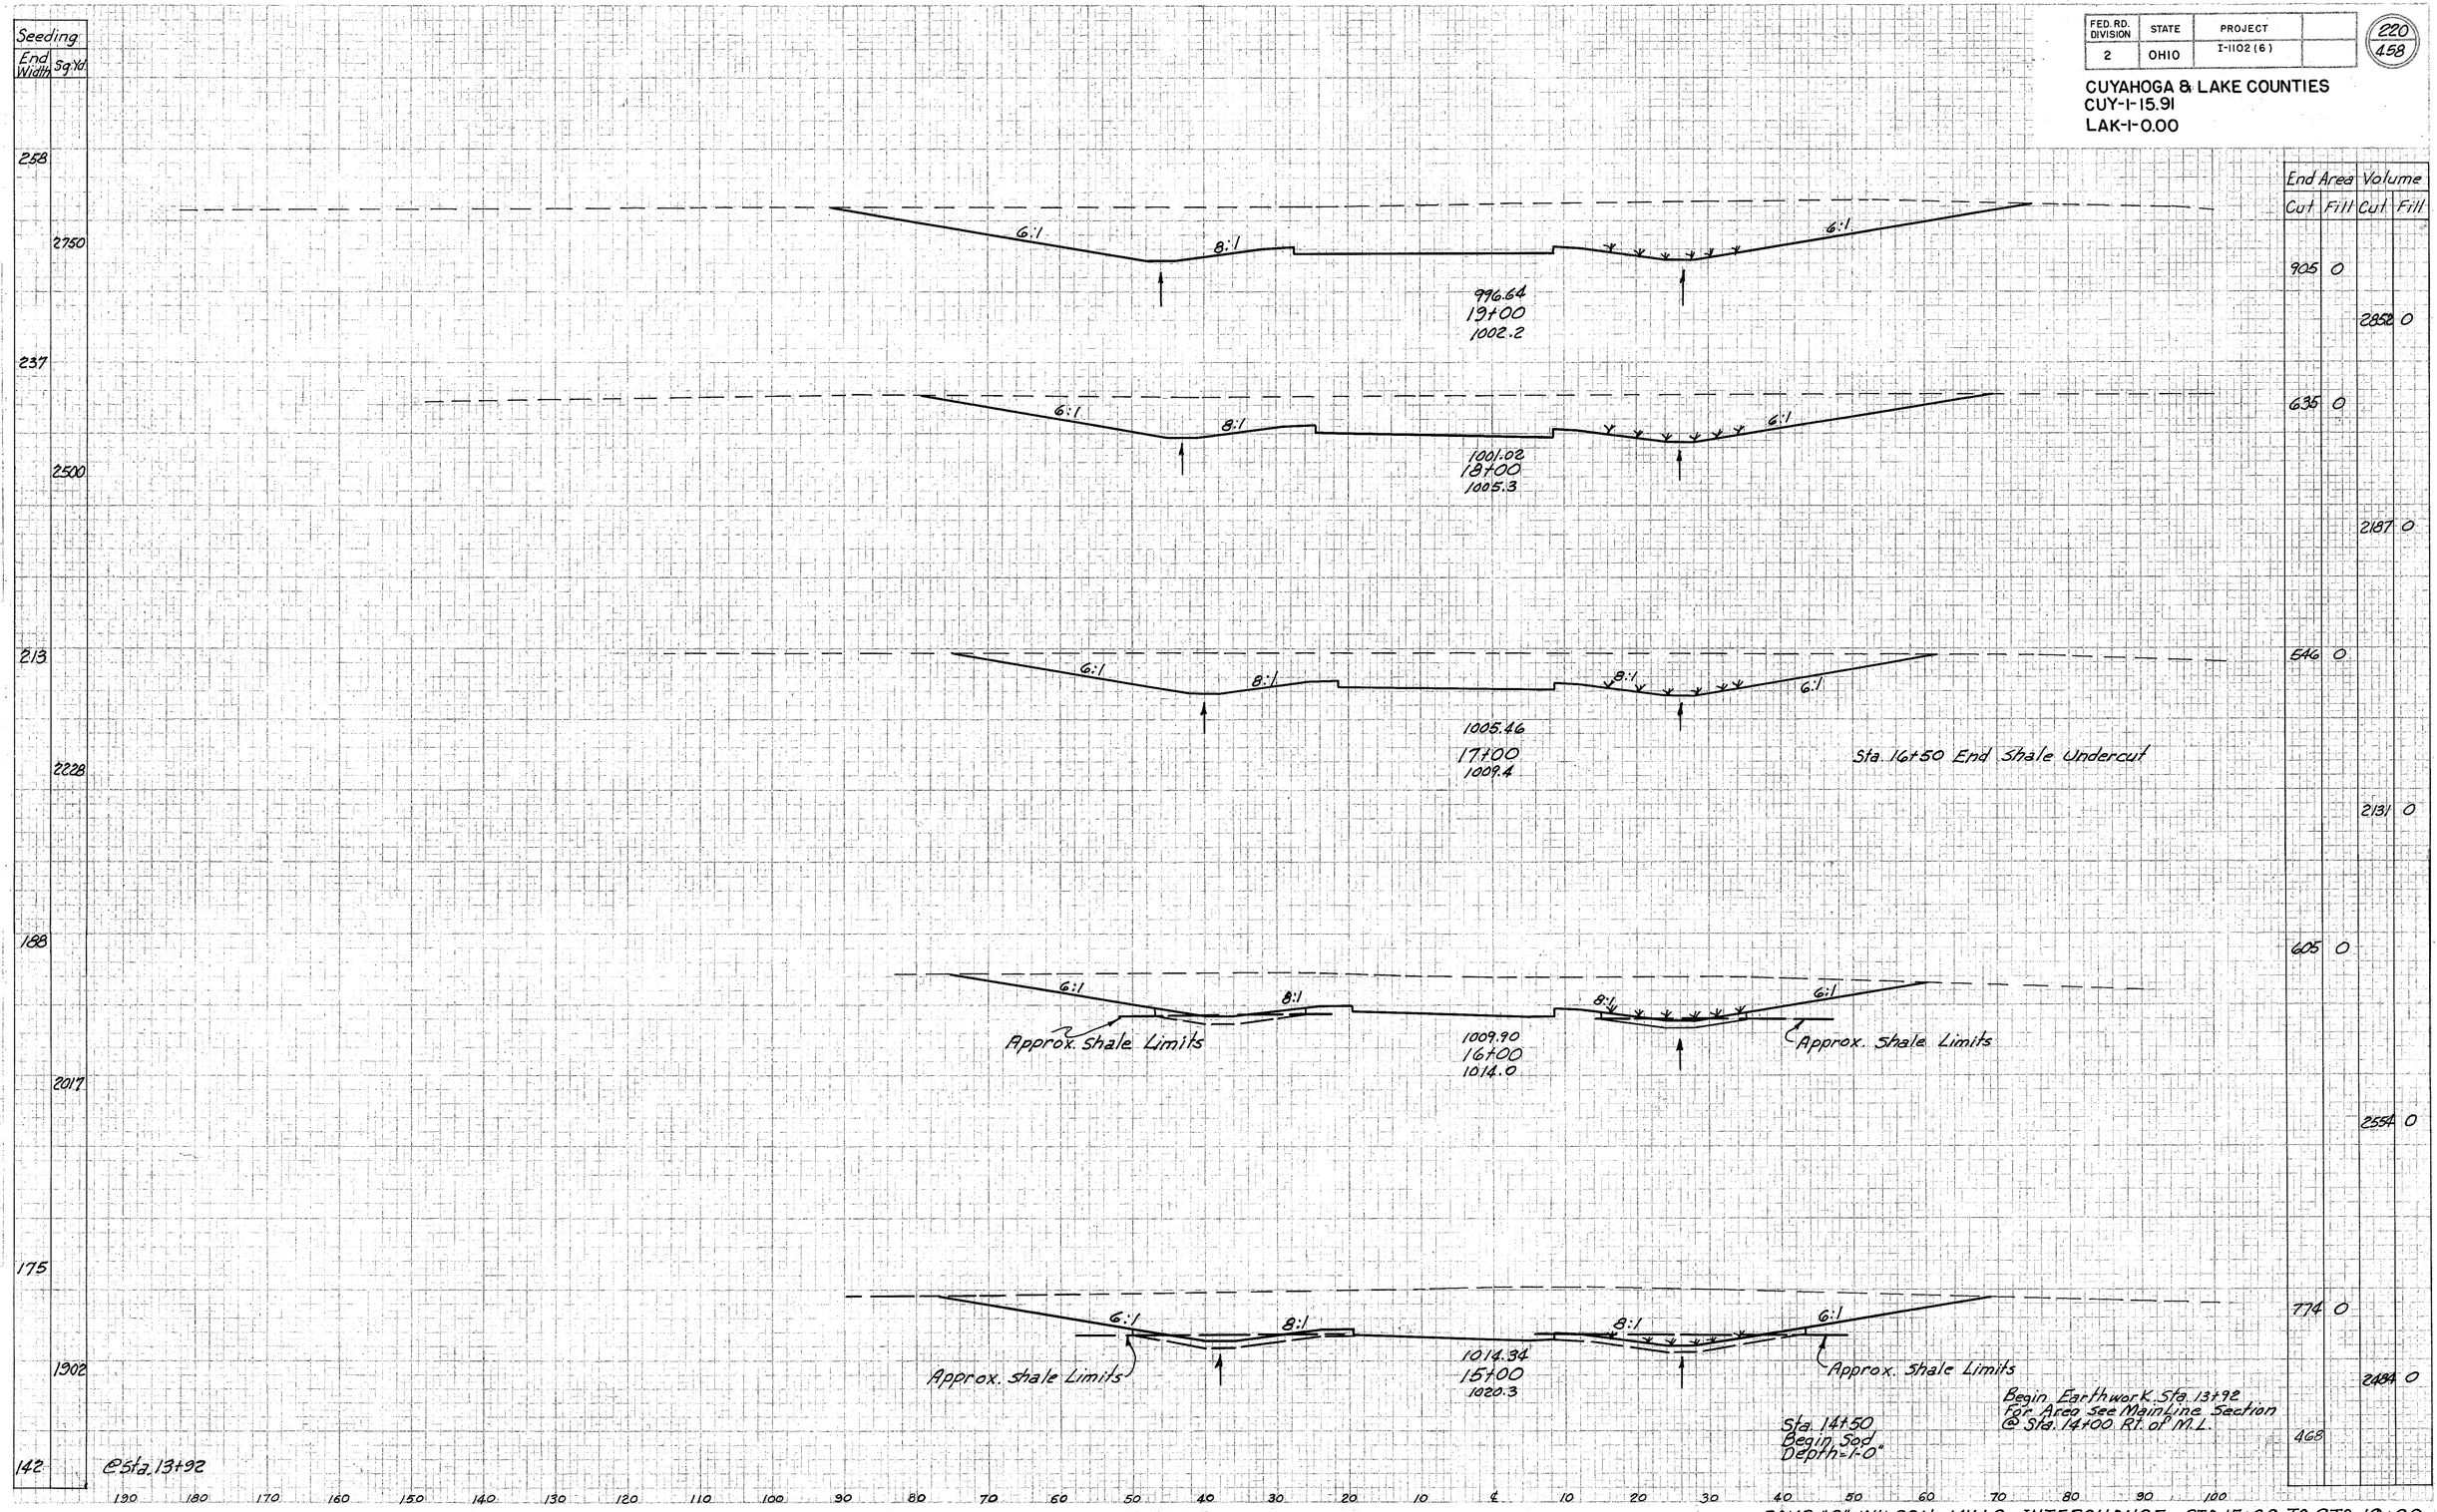

RAMP "C" WILSON MILLS INTERCHANGE STA. 15+00 TO STA. 19+00