| FED. RD. DIVISION | STATE | PROJECT | |
|---|---|---|---|
| 2 | OHIO | I-1103 (18) | |

256
458

CUYAHOGA & LAKE COUNTIES
CUY-I-15.91
LAK-I-0.00

| Seeding | |
|---|---|
| End Width | Sq. Yds. |

| End Area | | Volume | |
|---|---|---|---|
| Cut | Fill | Cut | Fill |

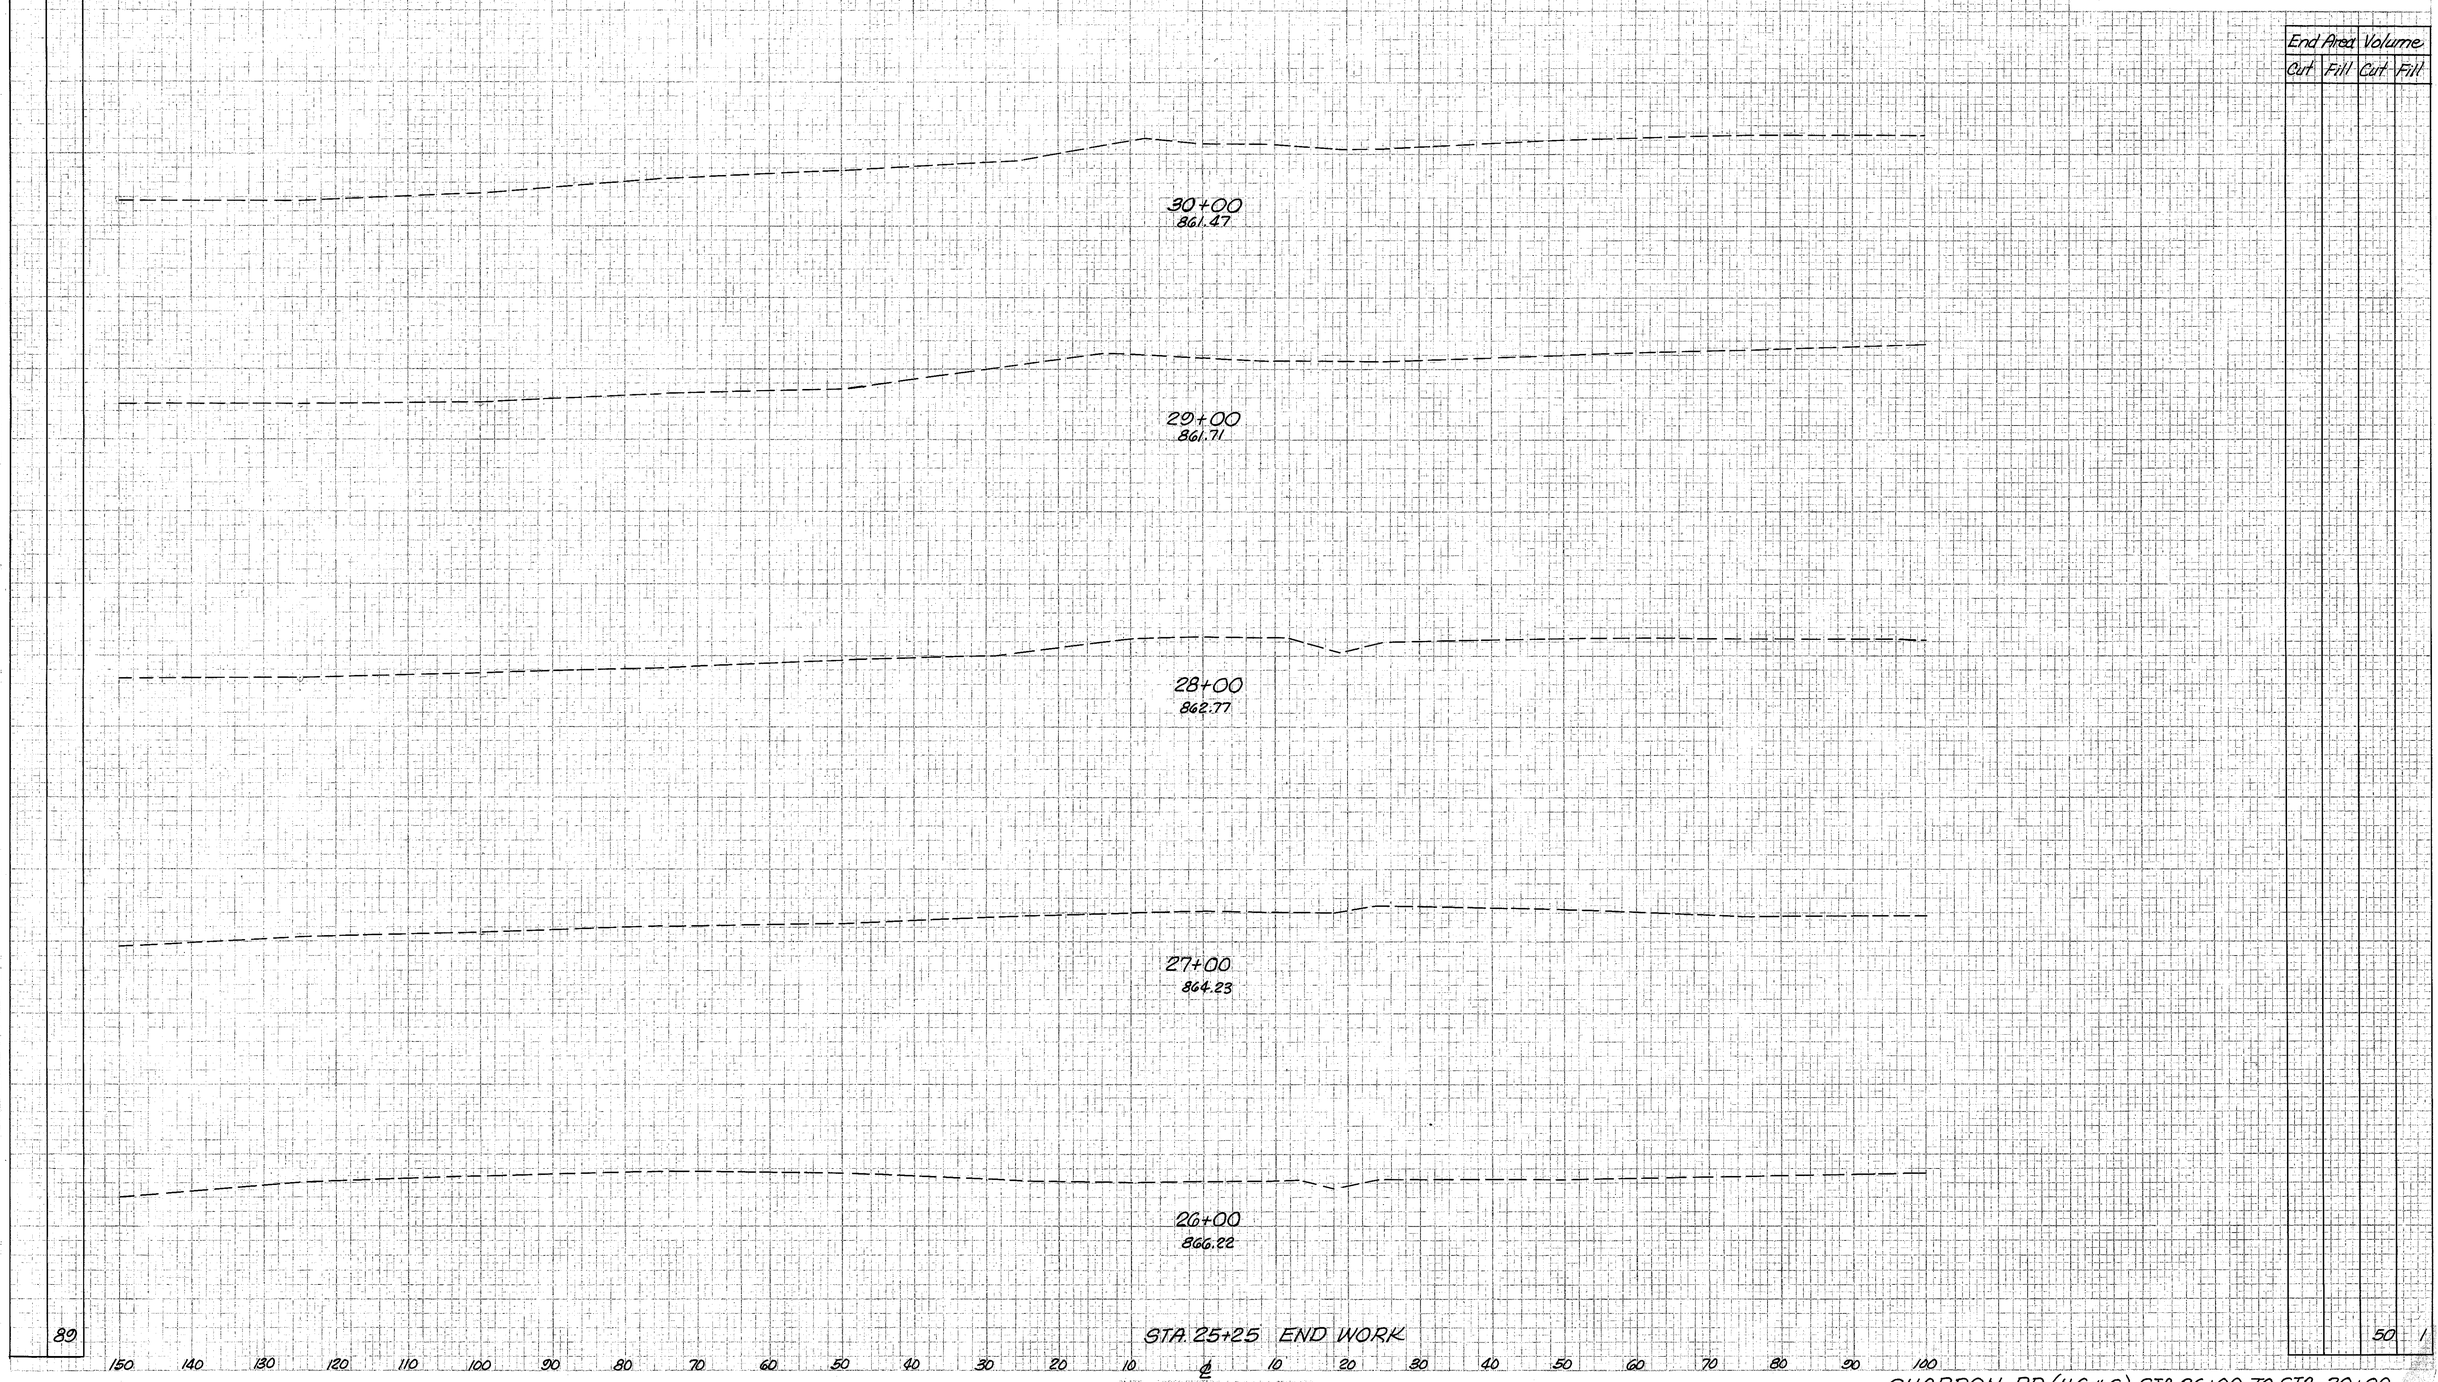


89

50 1

CHARDON RD. (U.S. #6) STA. 26+00 TO STA. 30+00