FED. RD. DIVISION	STATE	PROJECT	
2	OHIO	I-1103 (18)	

267/458

CUYAHOGA & LAKE COUNTIES
CUY-1-15.91
LAK-1-0.00

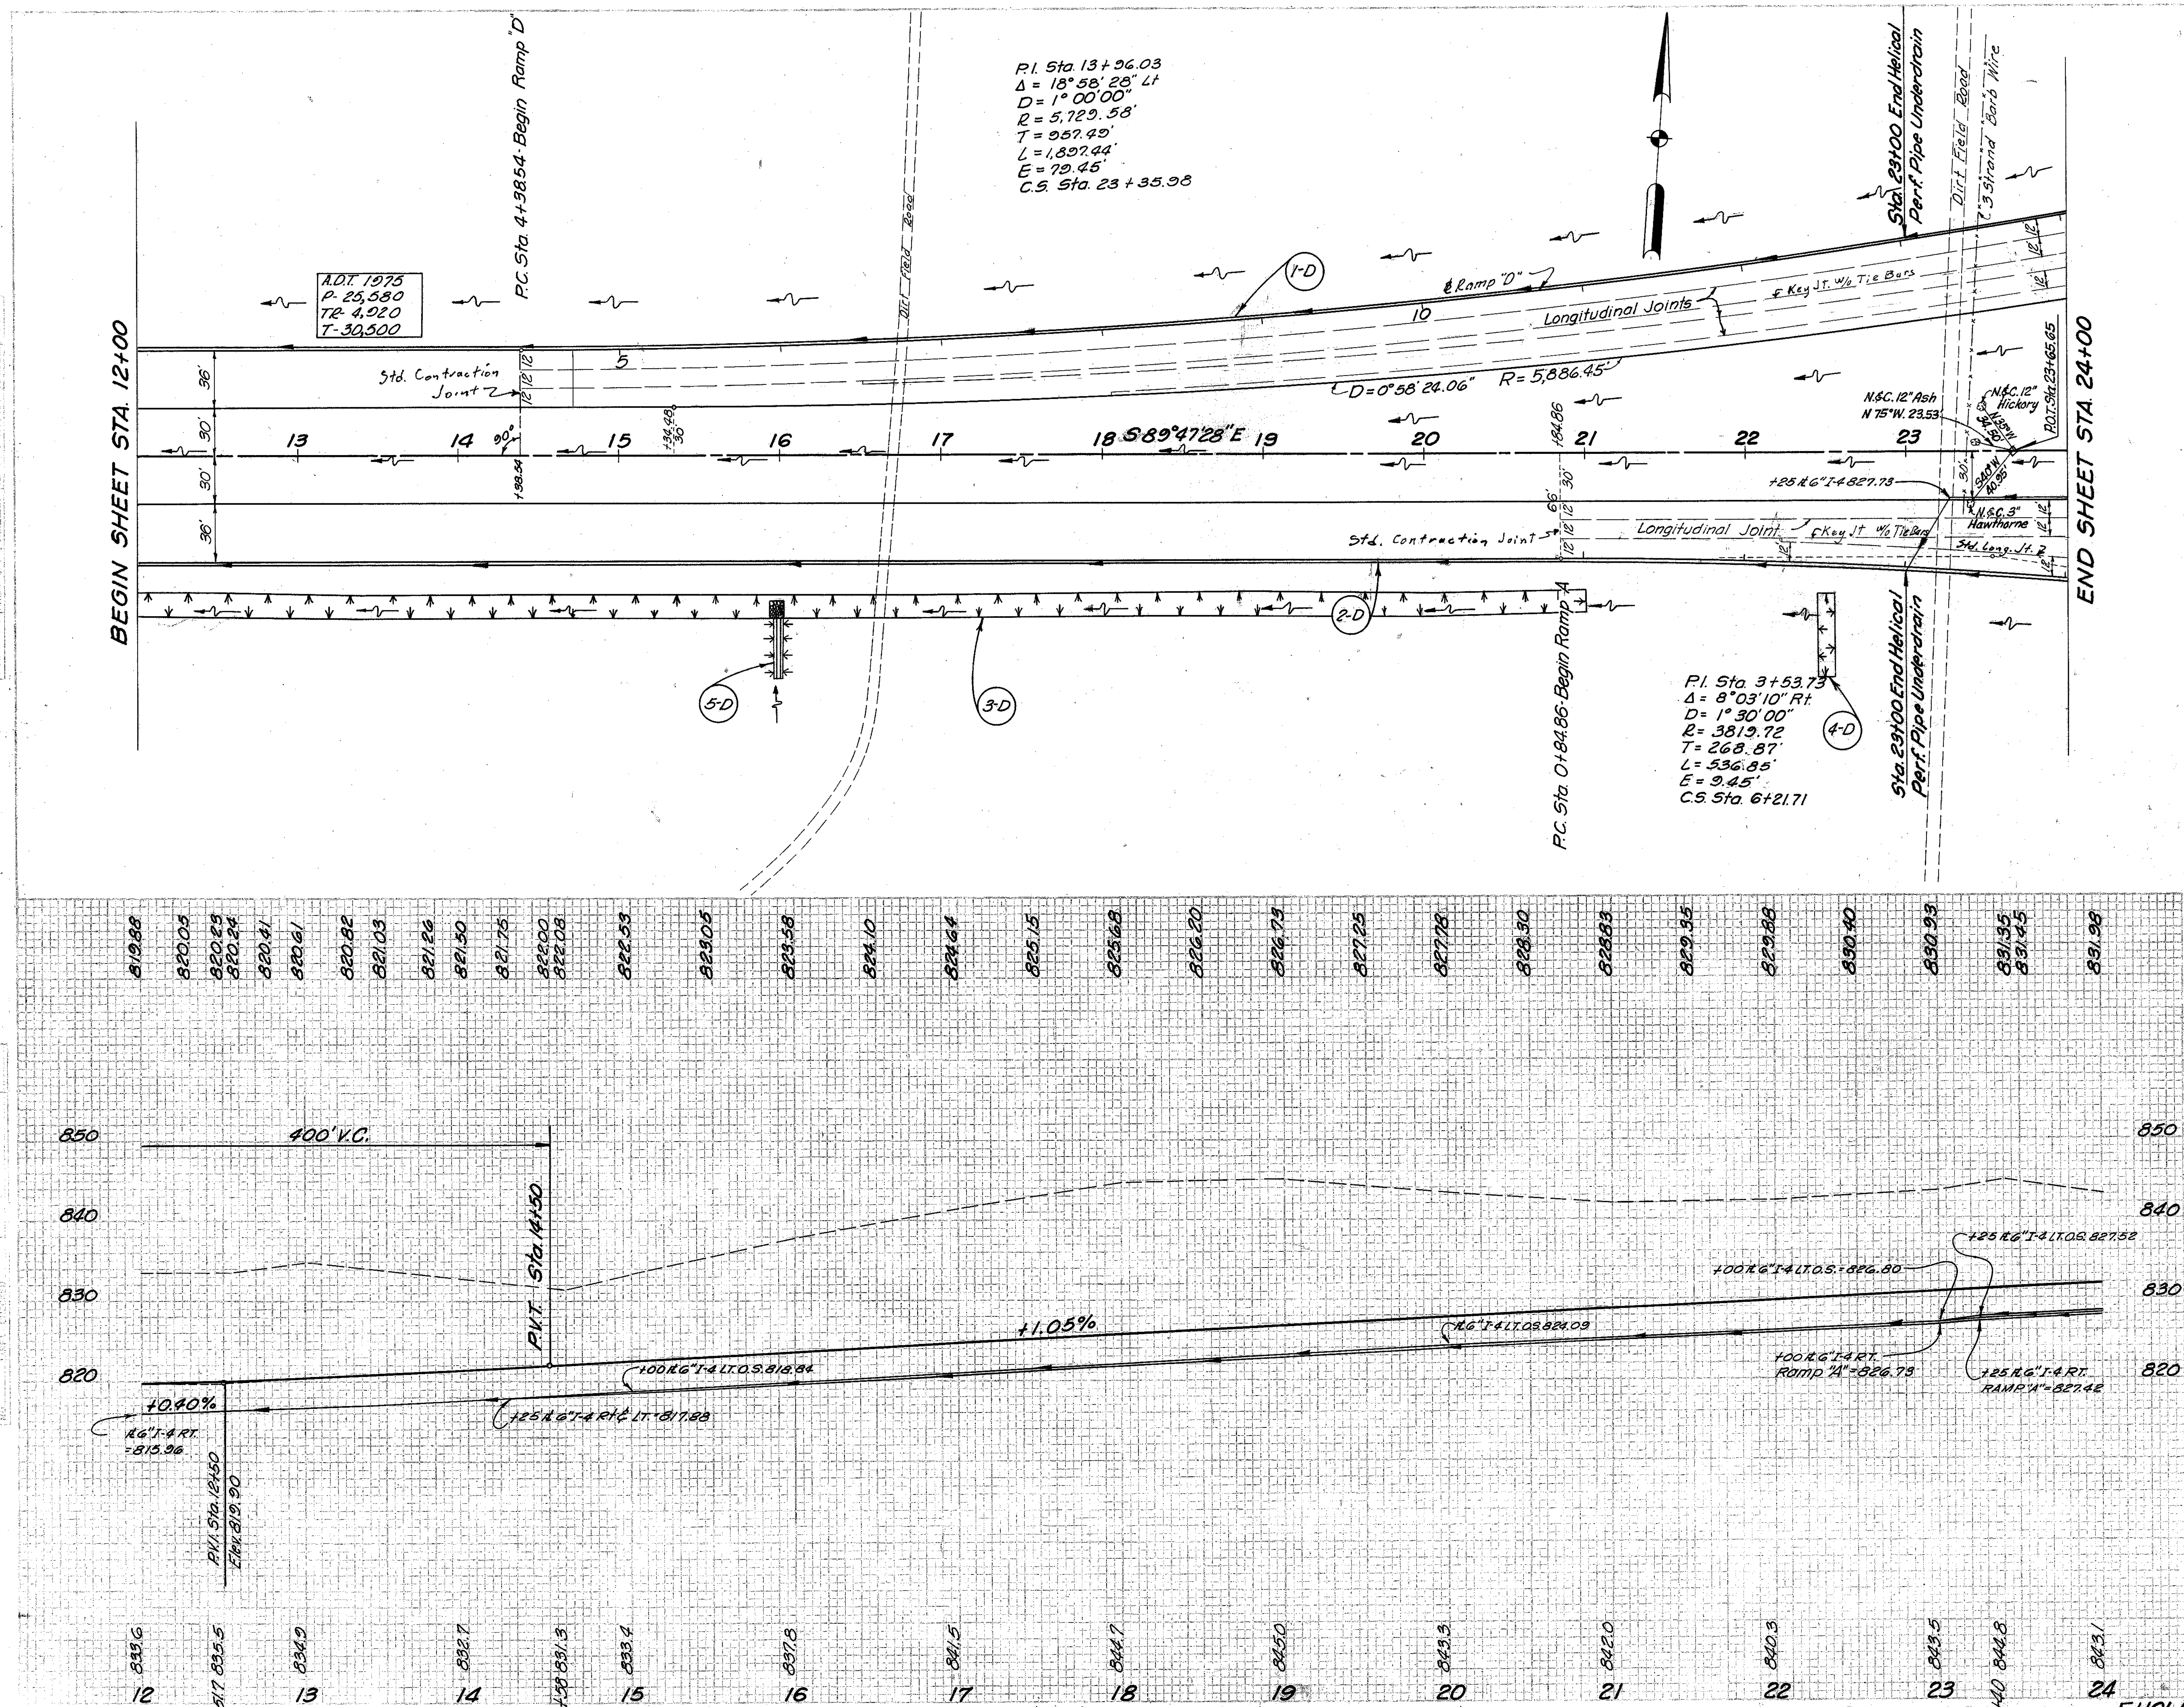

DRAINAGE

See Sheet No.	Ref. No.	Station From	Station To	Side ℄	I-4 Underdrain Shallow 6" Lin. Ft.	I-4 Sec. M-6.4(h) 6" Lin. Ft.	I-5 Pipe Specials for Underdrain Bends 6"-60° Each	I-5 Y-Branch 6"-6"-6" Each	I-10 Dumped Rock Channel Protection Cu. Yds.	I-14 Paved Gutter Type 1 Lin. Ft.	L-10 Sodding Sq. Yds.
	1-D	12+00	24+00	Lt.	100	1104					
	2-D	12+00	24+00	Rt.	225	1100	1	1			
	3-D	12+00	21+00	Rt.							1400
	4-D	22+00		Rt.							58
271	5-D	16+00		Rt.					6	86	17
Totals:					325	2204	1	1	6	86	1475

MICHAEL BAKER JR., CONSULTING ENGINEERS
ROCHESTER, PENNSYLVANIA

STATE OF OHIO
DEPARTMENT OF HIGHWAYS
STATE HIGHWAY NO. 1
C-42

EUCLID SPUR-PLAN & PROFILE
STA. 12+00 TO STA. 24+00

Designed	Drawn	Traced	Checked	Reviewed Date	Revised
H.W.	A.H.	A.G.	L.I.		

EUCLID SPUR PLAN & PROFILE STA. 12+00 - STA. 24+00