FED. RD. DIVISION	STATE	PROJECT	
2	OHIO	I-1102 (6) I-1103 (18)	

343
458

CUYAHOGA & LAKE COUNTIES
CUY-I-15.91
LAK-I-0.00

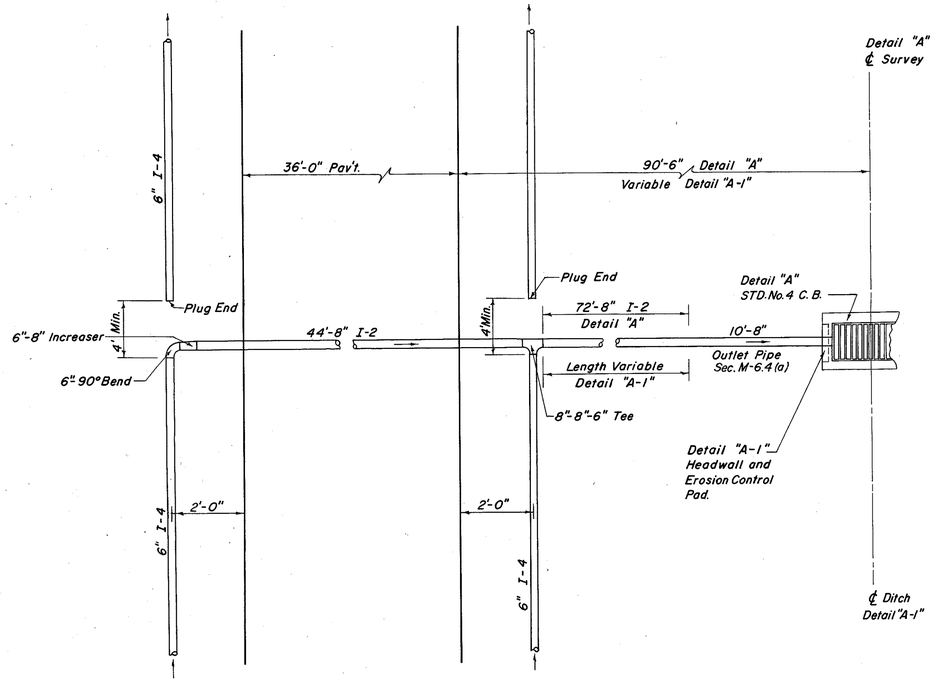

UNDERDRAIN OUTLET DETAIL "A" & "A-1"

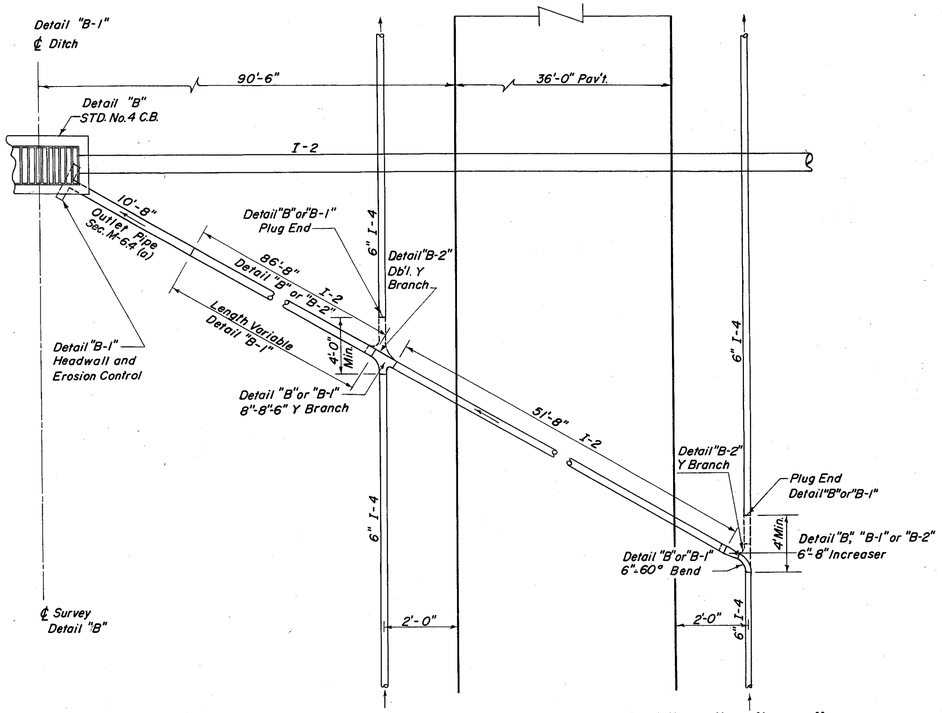

UNDERDRAIN OUTLET DETAIL "B", "B-1" & "B-2"

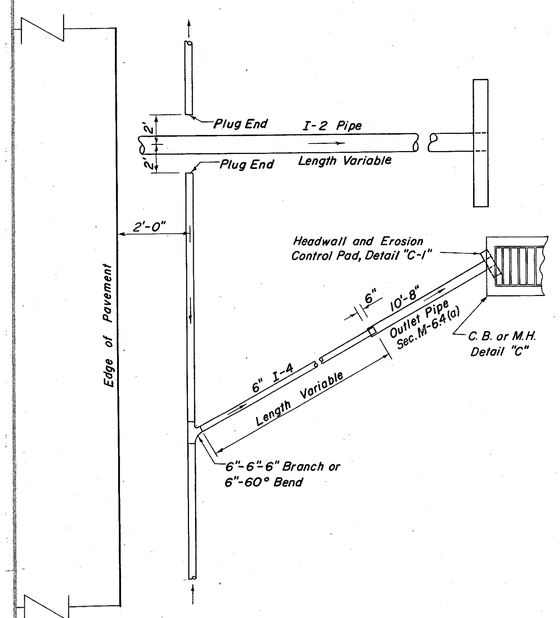

UNDERDRAIN OUTLET DETAIL "C" & "C-1"

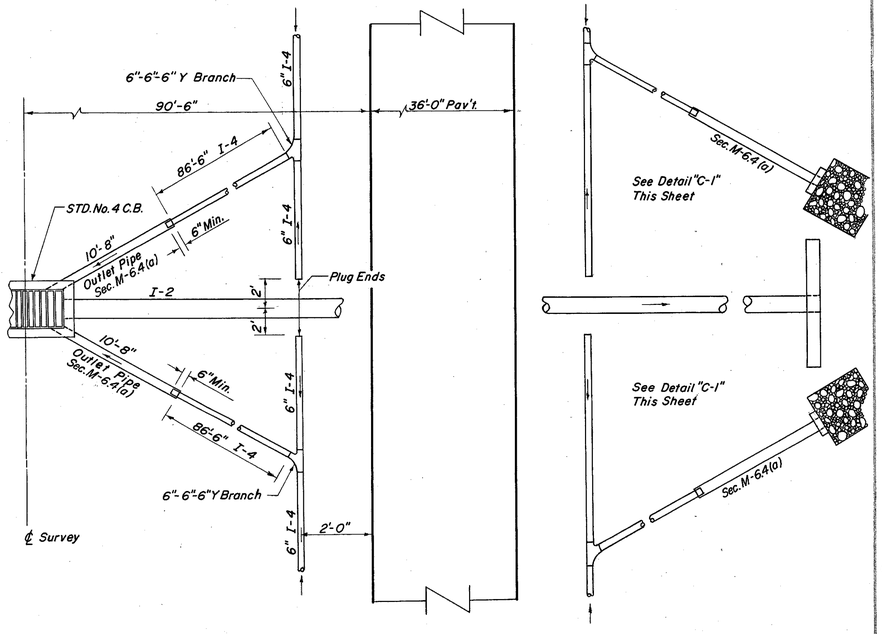

UNDERDRAIN OUTLET DETAIL "D"

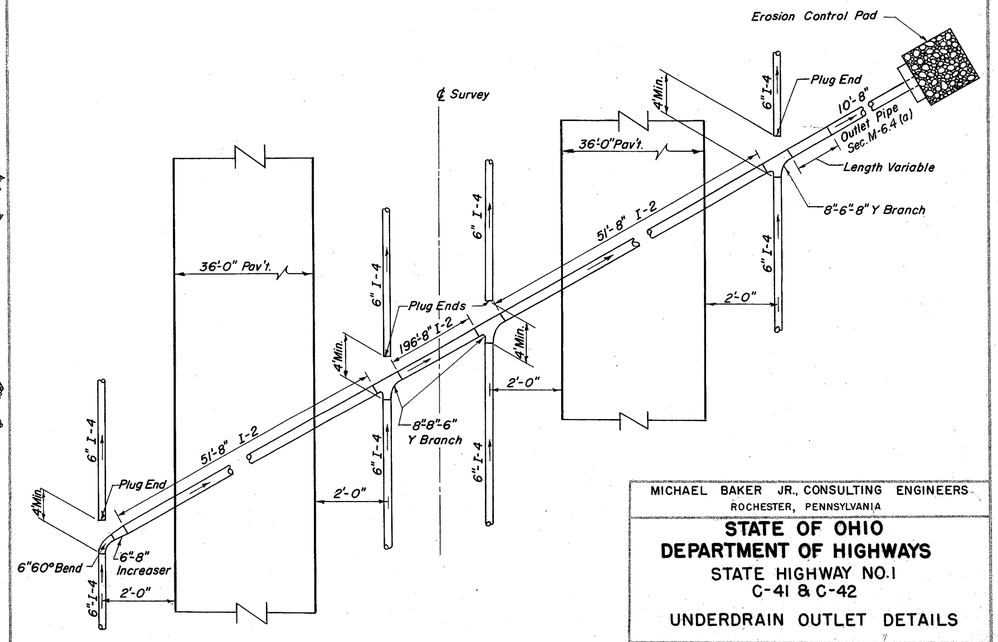

UNDERDRAIN OUTLET DETAIL "E"

MICHAEL BAKER JR., CONSULTING ENGINEERS
ROCHESTER, PENNSYLVANIA

STATE OF OHIO
DEPARTMENT OF HIGHWAYS
STATE HIGHWAY NO. I
C-41 & C-42

UNDERDRAIN OUTLET DETAILS

Designed	Drawn	Traced	Checked	Reviewed Date	Revised
L.S.I.	L.S.I.	W.M.	B.P.		