MICROFILMED
SEP 6 1965

FED. RD. DIVISION	STATE	PROJECT	TYPE FUNDS
2	OH10	I-1103 (18)	

411
458

CUYAHOGA & LAKE COUNTIES
LAK-1-0.00
CUY-1-15.91

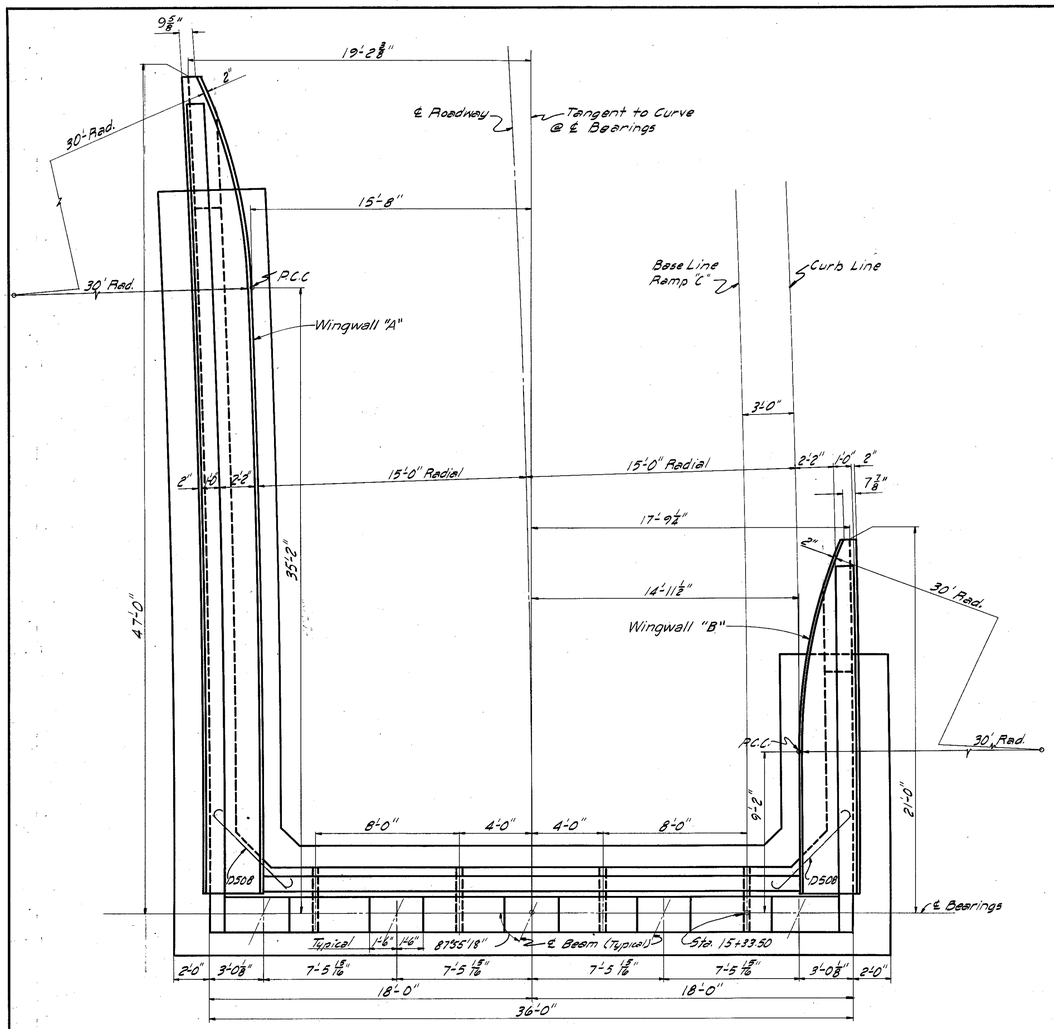

PLAN

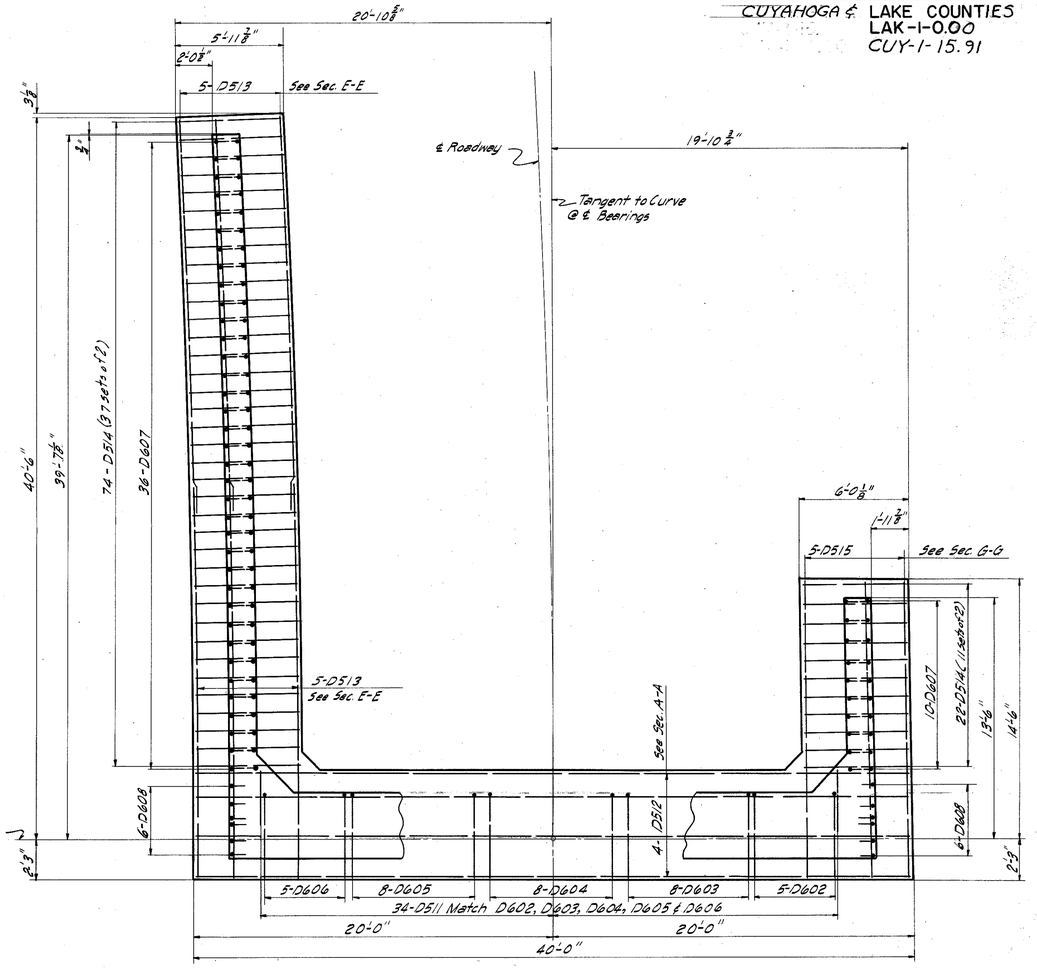

FOOTING PLAN

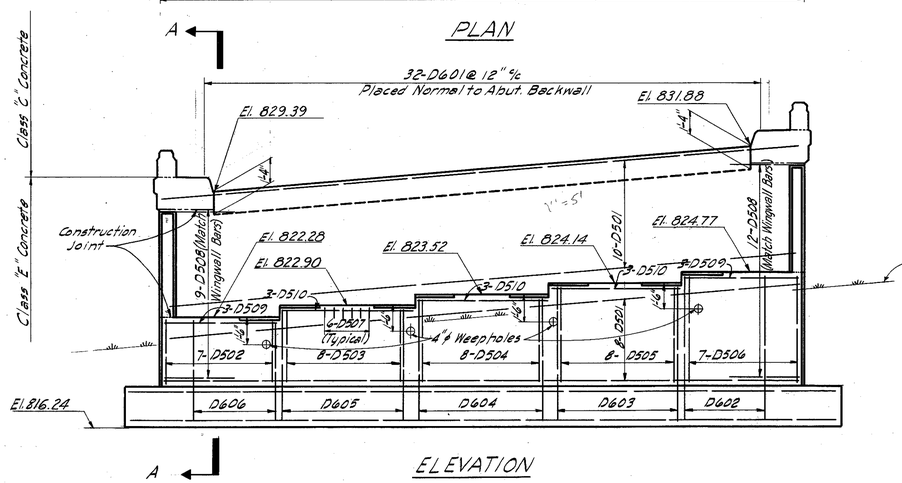

ELEVATION

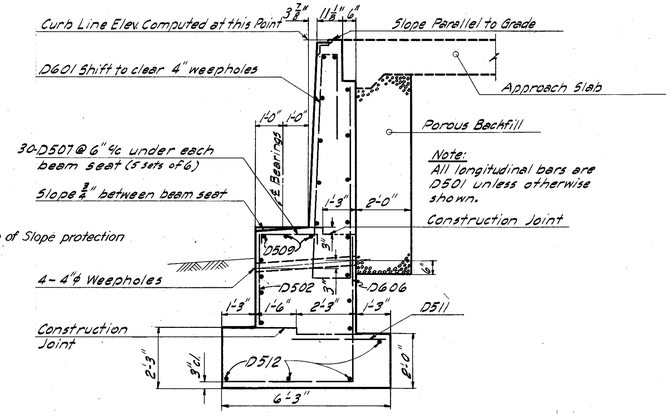

SECTION A-A

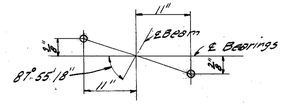

ANCHOR BOLT LAYOUT

Notes:
For Abutment Notes see Abutment No.1

MICHAEL BAKER JR., CONSULTING ENGINEERS
ROCHESTER, PENNSYLVANIA

ABUTMENT NO. 2

BRIDGE NO. LAK-1-0150
UNDER EUCLID SPUR (RAMP "B")

LAKE COUNTY STA. 77+79.00

Designed	Drawn	Traced	Checked	Reviewed-Date	Revised
G.S.W.	A.C.M.	A.C.M.	Y.G.	H.G.H.-12-30-58	A-19-60

58-B-178

K&E 155 IMPERIAL TRACING CLOTH 11 x 16 60449