FED. RD. DIVISION	STATE	PROJECT	TYPE FUNDS
2	OHIO	I-1103(18)	

APPROVED SEP 6 1965

CUYAHOGA & LAKE COUNTIES
LAK-1-0.00
CUY-1-15.91

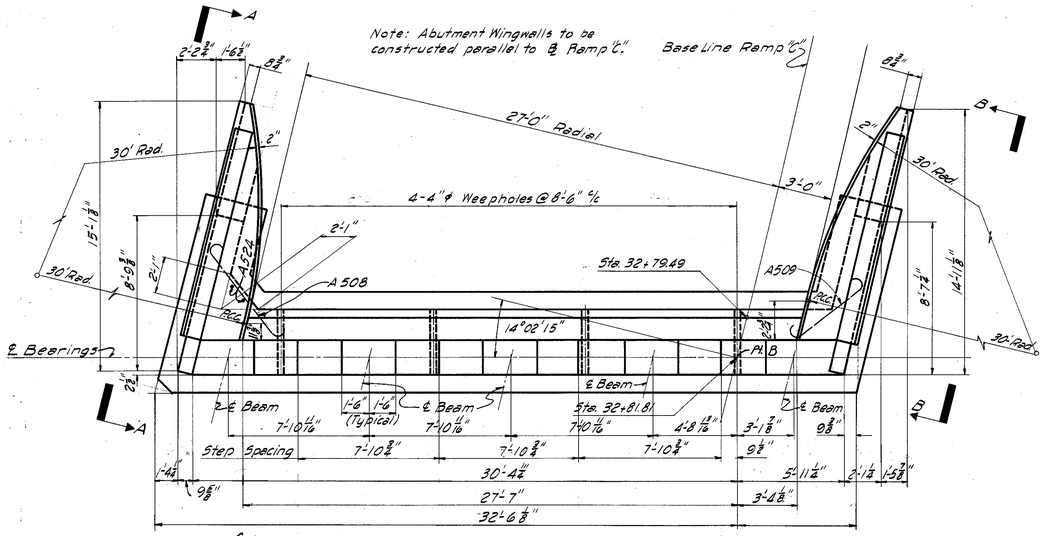

PLAN

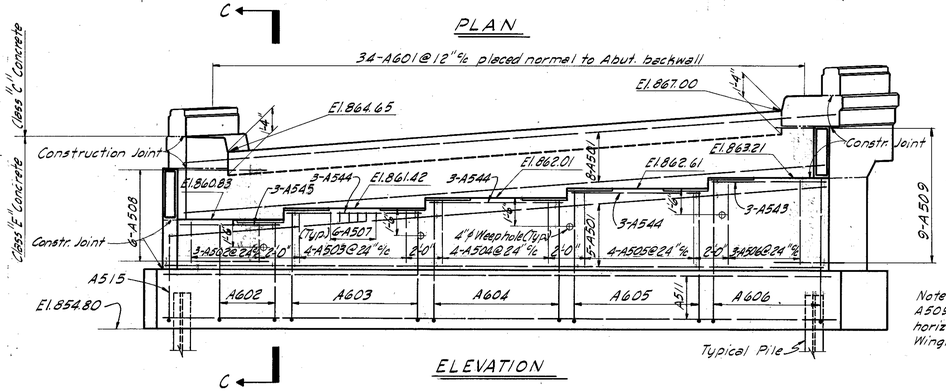

Note: Match bars A509 & A508 with horizontal bars in Wingwall.

ELEVATION

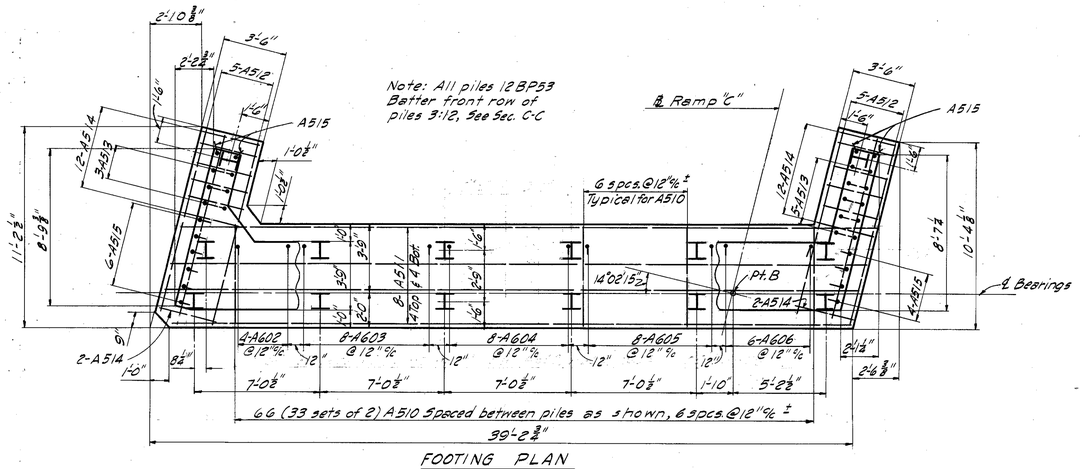

FOOTING PLAN

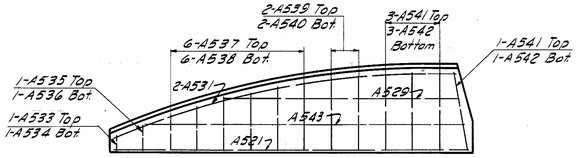

SECTION D-D

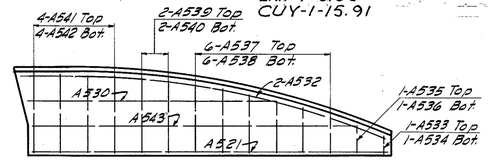

SECTION E-E

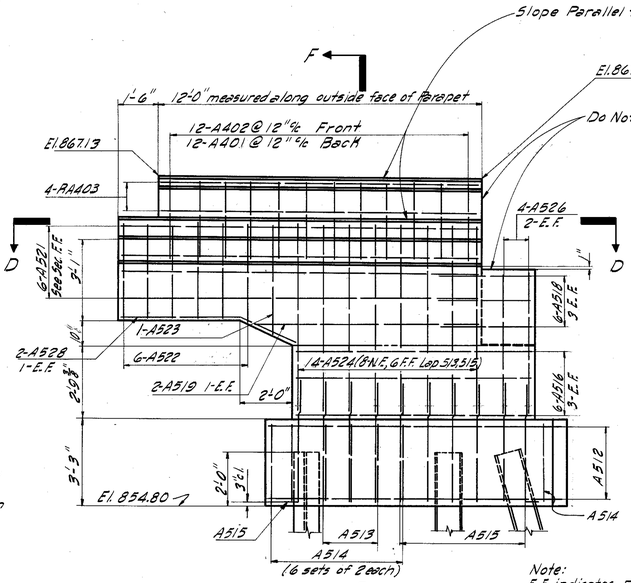

WINGWALL ELEVATION A-A

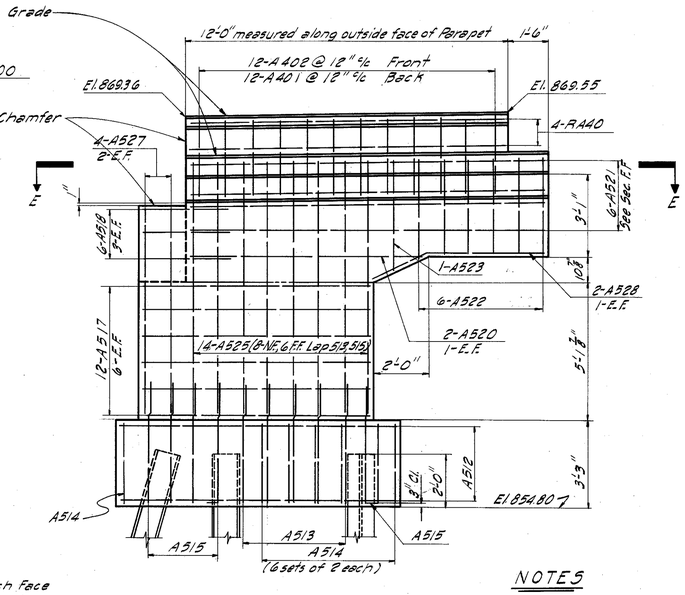

WINGWALL ELEVATION B-B

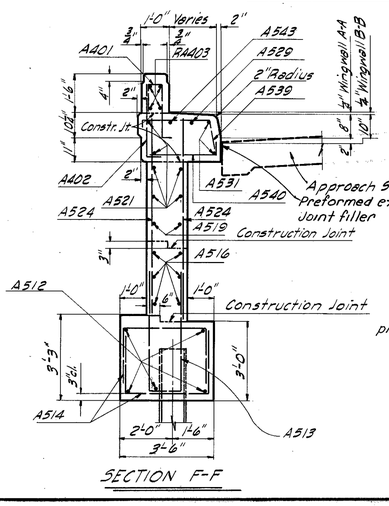

SECTION F-F

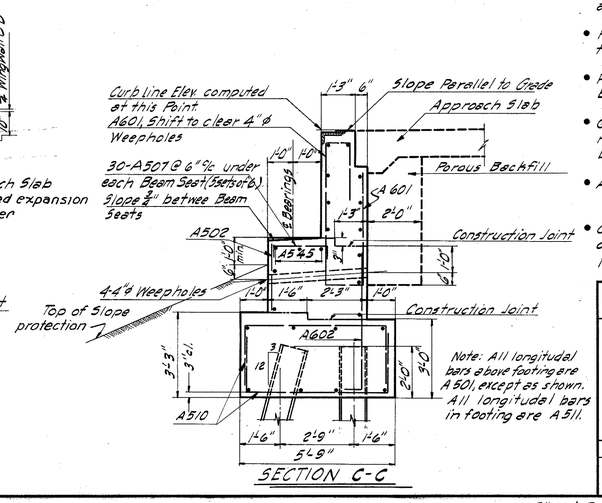

SECTION C-C

NOTES

- Porous backfill 2 feet thick full length of abutment shall extend up to the underside of the approach slab.
- For Piling notes see "General Plan and Elevation".
- Railing not shown. See "General Plan and Elevation" for railing post spacing.
- Guard rail end connection to be included with railing for payment. See "General Plan and Elevation for end connection detail.
- All abutment concrete shall be Class "E."
- Concrete and reinforcing steel above parapet construction joint included with railing for payment.

MICHAEL BAKER JR., CONSULTING ENGINEERS
ROCHESTER, PENNSYLVANIA

ABUTMENT NO. 1

RAMP "C" OVER EDDY ROAD

STA. 32+79.49
LAKE COUNTY STA. 34+22.23

Designed	Drawn	Traced	Checked	Reviewed-Date	Revised
F.A.N	F.A.N.-W.H.T.	A.C.M.	J.V.W.	HGH-12-30-58	

58-8220
K&E 100 IMPERIAL 60449