I.I-2

H-6

FED. RD. DIST. NO.	STATE	PROJECT	FISCAL YEAR
10	OHIO		1938

1/3

PAINESVILLE-EUCLID ROAD
S.H. 520. SEC. WILLOWICK (Pt.)
LAKE COUNTY
SR 283

STATE OF OHIO
DEPARTMENT OF HIGHWAYS.

PAINESVILLE-EUCLID ROAD. Lok 1.44 - 2.25 ±

S.H. 520 SEC. WILLOWICK (PT)

LAKE COUNTY.

IN THE VILLAGE OF WILLOWICK.

NET LENGTH OF PROJ. 4265.96 **LIN. FT.** .807 **MI.**

CONVENTIONAL SIGNS

TOWNSHIP LINE	
SECTION LINE	
CITY OR VILLAGE LINE	
PROPERTY LINE	
FENCE	x x x x
CENTER LINE	
RAILROAD	
POLE LINE	
GUARD RAIL	
HEDGE	
PROPOSED TREES	
EXISTING TREES	

INDEX OF SHEETS

TITLE SHEET	SHEET	1
TYPICAL SECTION	"	2
PLAN	"	3
SUMMARIES	"	2

LINE DATA.

Begin Project Station 0+65
End Project Station 43+30.96
Gross and Net Length of Project = .807 Miles = 4265.96 Lin. ft.

Standard Construction Drawings.

G-7.07	10-1933

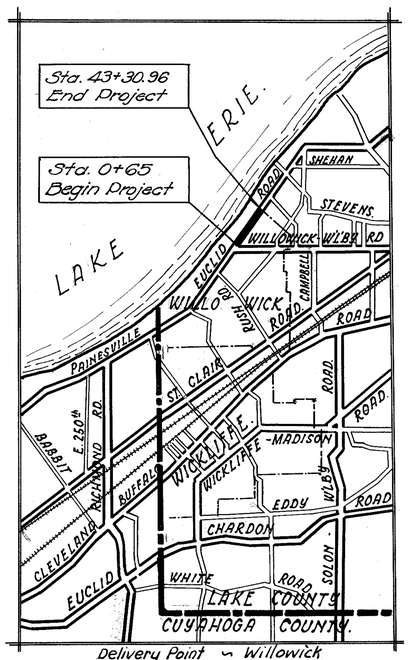

Delivery Point ~ Willowick
Average Haul 2.5 Miles.

LOCATION PLAN.

Scale In Miles.

0 1 2 3 4

Portion To be Improved
State Roads
Other Roads

SCALES

PLAN 1" = 100'

The Standard Specifications of the State of Ohio, Department of Highways, as adopted Nov. 1, 1935, except as noted herein with reference to Item E-1.05 together with Changes and Errata No. 3 and No. 4 and Items G-6.05, E-1.11, I-19, B-35, T-30, T-35, T-50, M-2.11, M-2.7 and M-5, adopted June 7, 1938, Section G-8 adopted July 18, 1938, and Section G-2.11 as modified in accordance with note in the proposal, will govern this improvement.

I hereby approve these plans and declare that the making of this improvement will not require the closing to traffic of this highway.

The right of way necessary for this improvement will be provided by the State of Ohio.

Approved _____ Louis R. Drasler _____
Date 7/12/38 Resident Division Deputy Director

Approved _____
Date _____ Chief Engineer, Bureau of Maintenance.

Approved _____ P.E. 45
Date 8/5/38 Chief Engineer, Location and Design

Approved _____
Date 2-11-38 First Assistant Director and Chief Engineer

Approved _____
Date 2-11-38 Director of Highways.

CONSTRUCTION BUREAU
APR 10 1956
GROUND PHOTOLAB

File No.	Lake Co. S.H. 520 Sec. Willowick (Pt.)
	Date of Letting _____
	Contract No. _____

000044