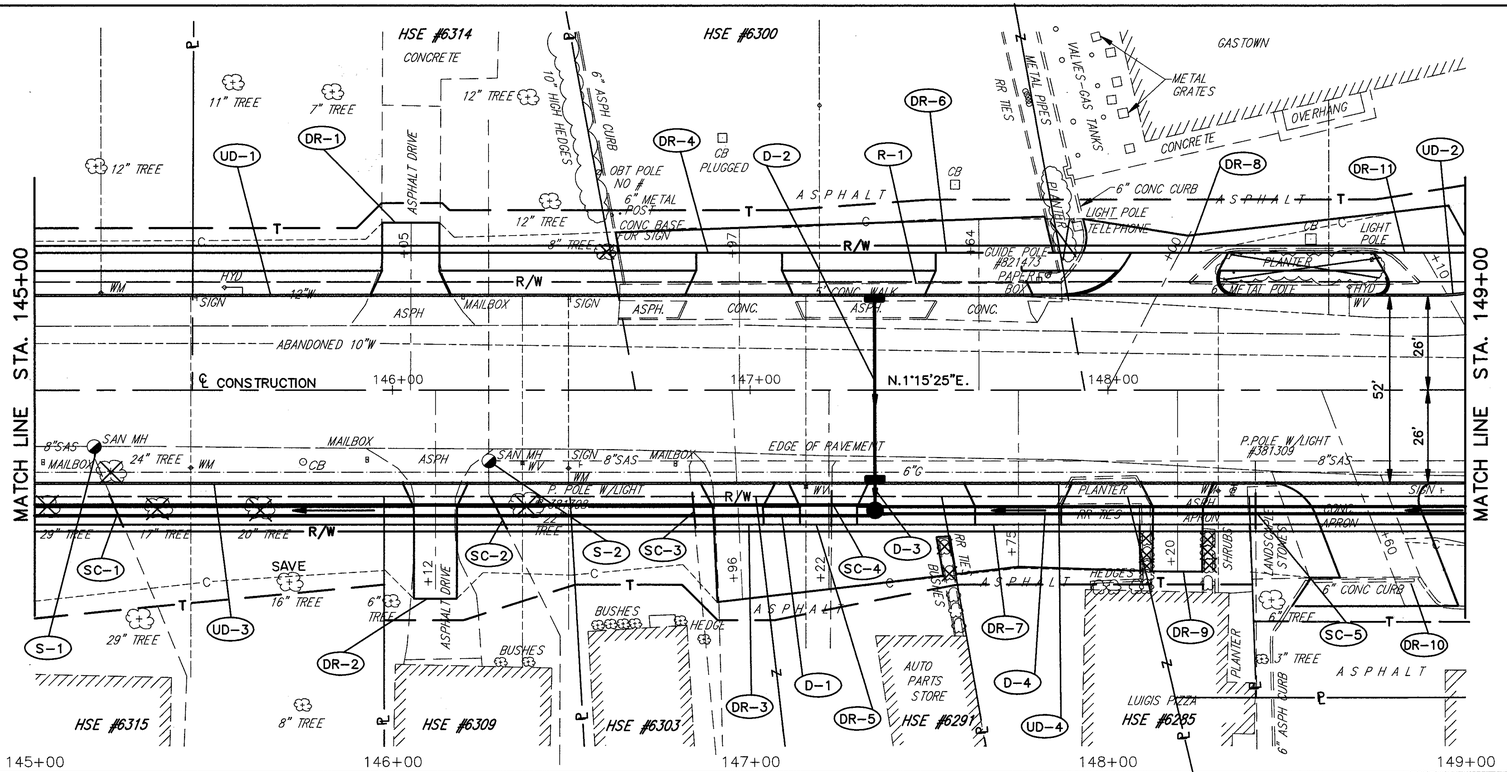

BENCHMARK: TOP OF HYDRANT
IN FRONT OF H.N. 6314 W
SIDE SR 306 ELEV. 631.91

FOR TYPICAL SECTIONS SEE SHEET 6
FOR CROSS SECTIONS SEE SHEET 215-217
FOR SIGNING PLAN SEE SHEET 363-365
FOR PAVEMENT MARKING DETAILS SEE SHEET 352-353
FOR UNDERDRAIN QUANTITIES SEE SHEET 52-55
FOR CATCH BASIN DETAILS SEE SHEET 323
FOR DRIVEWAY DETAILS SEE SHEET 333-334
FOR DRIVEWAY PROFILES SEE SHEET 291-293
FOR STORM SEWER CONNECTION SCHEDULE SEE SHEET 68-70
FOR SANITARY SEWER CONNECTION SCHEDULE SEE SHEET 71-73
FOR SANITARY SEWER DETAILS SEE SHEET 329-331

ROADWAY			604 WALK REMOVED
REF.	LOCATION	S.F.	
R-1	STA. 146+44.00 TO STA. 148+00.00, LT.	780	
	TOTALS	780	

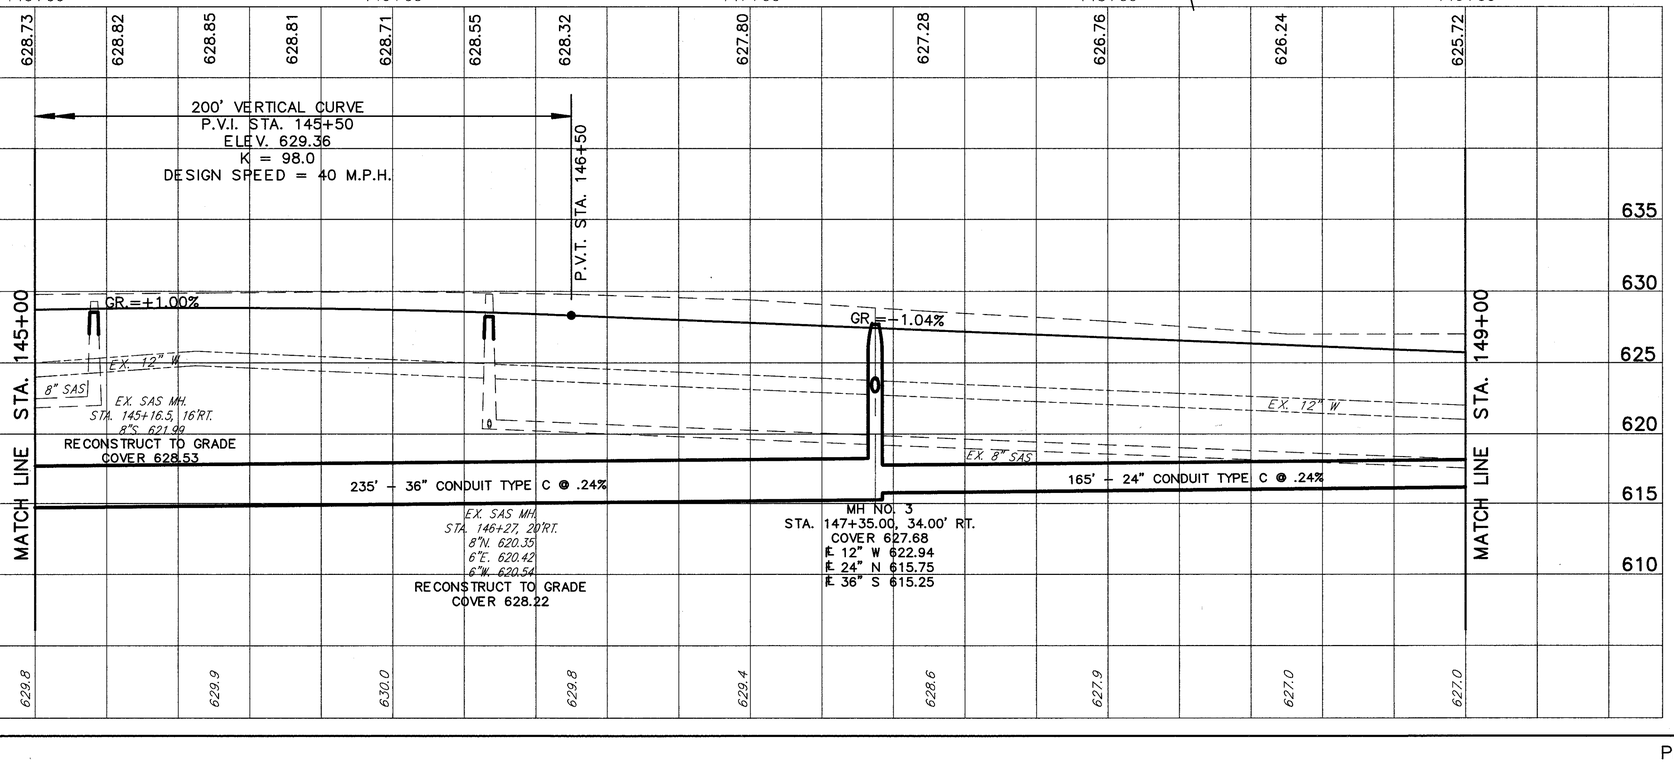

| | | |