CALC. BY L.M.F. DATE 3-90	LAK – 306 – 7.12	OHIO
CHKD. BY D.J.W. DATE 4-90		FHWA REGION 5

146
452

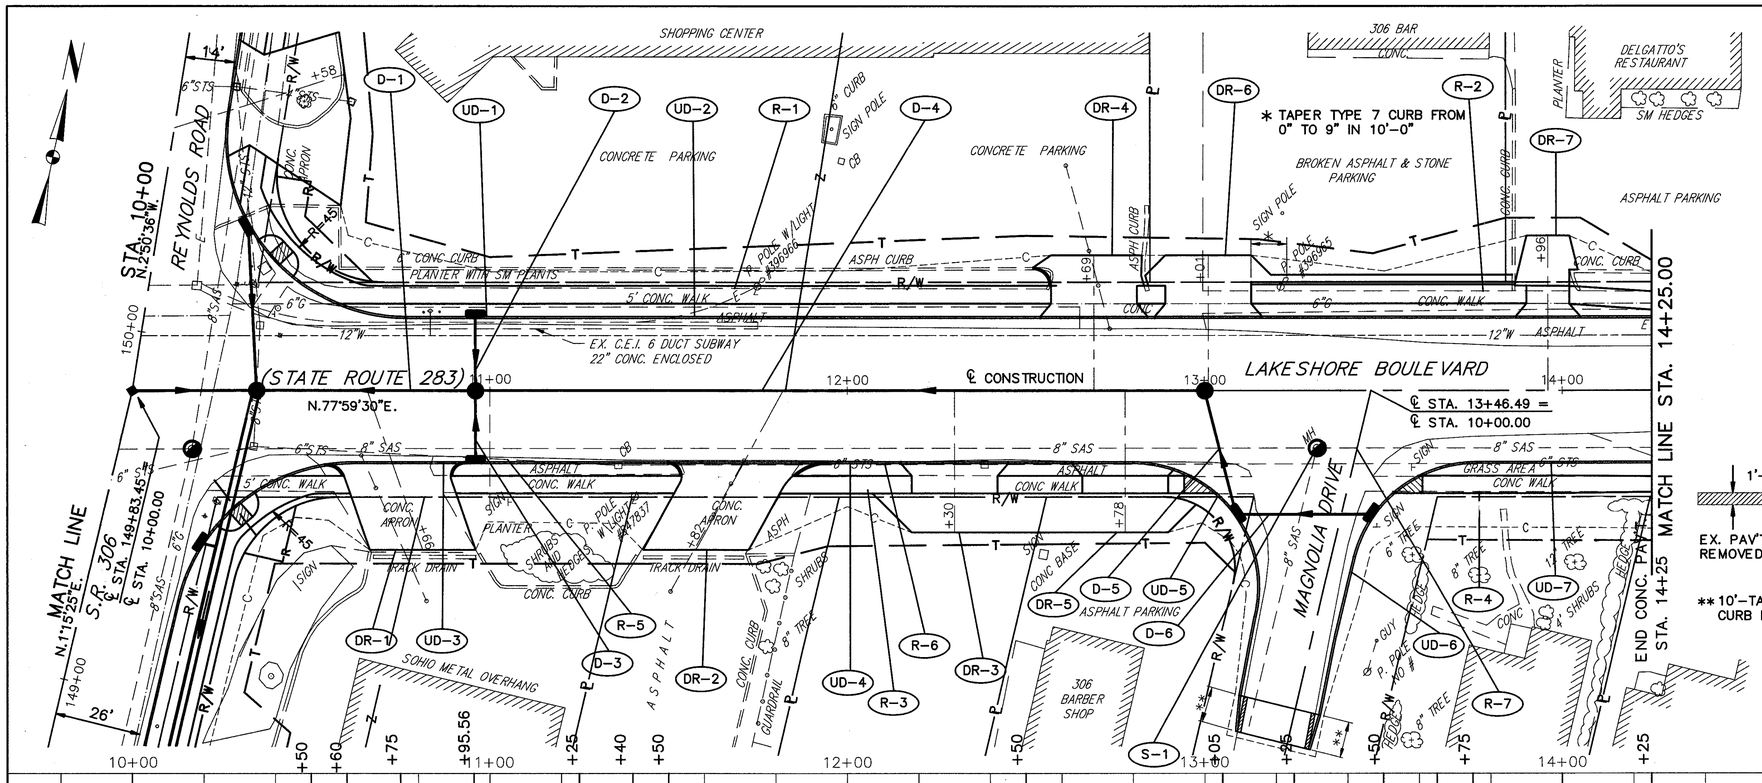

FOR TYPICAL SECTIONS SEE SHEET 12
FOR CROSS SECTIONS SEE SHEETS 258-261
FOR MAINLINE PLAN & PROFILE SEE SHEET 120
FOR INTERSECTION DETAILS SEE SHEET 314
FOR SIGNING PLANS SEE SHEET 363-365
FOR PAVEMENT MARKING DETAILS SEE SHEET 352-353
FOR DRIVEWAY PROFILES SEE SHEET 301-302
FOR DRIVEWAY DETAILS SEE SHEET 333-334
FOR UNDERDRAIN QUANTITIES SEE SHEET 52-55
FOR SIGNAL PLANS SEE SHEET 346
FOR CURB DETAILS SEE SHEET 332

** 10'-TAPER VERTICAL CURB HEIGHT 6" TO 0"

ROADWAY		202	202	202		609
REF.	LOCATION	WALK REMOVED SQ.FT.	CATCH BASIN REMOVED EACH	PIPE REMOVED (24" AND UNDER) LF		CURB, TYPE 7 AS PER PLAN LF.
R-1	STA. 10+35.00 TO STA. 14+25.00 LT.	1665				
R-2	STA. 13+13.00 TO STA. 13+87.00 30.00' LT.					74
R-3	STA. 10+23.00 TO STA. 13+13.00 RT.	930				
R-4	STA. 13+48.00 TO STA. 14+25.00 RT.	385				
R-5	STA. 10+34.00, 16.00' RT. TO STA. 11+36.00, 21.00' RT.		1	102		
R-6	STA. 11+36.00, 21.00' RT. TO STA. 12+38.00, 21.00' RT.		1	102		
R-7	STA. 12+38.00, 21.00' RT. TO STA. 14+25.00, 21.00' RT.			187		
TOTALS		2980	2	391		74

| | | | | |