CALC. BY ____ DATE ____	LAK - 306 - 7.12	OHIO
CHKD. BY ____ DATE ____		FHWA REGION 5

287
452

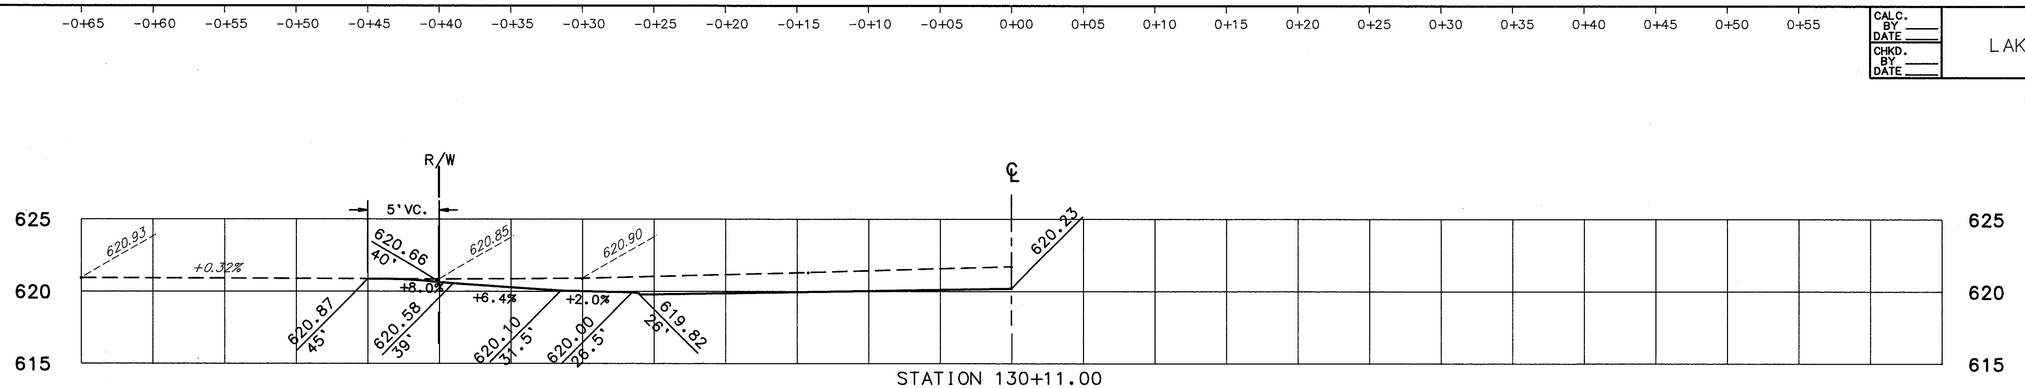

END AREA		VOLUME	
CUT	FILL	CUT	FILL

DRIVE PROFILES STA. 123+09 TO STA. 130+11