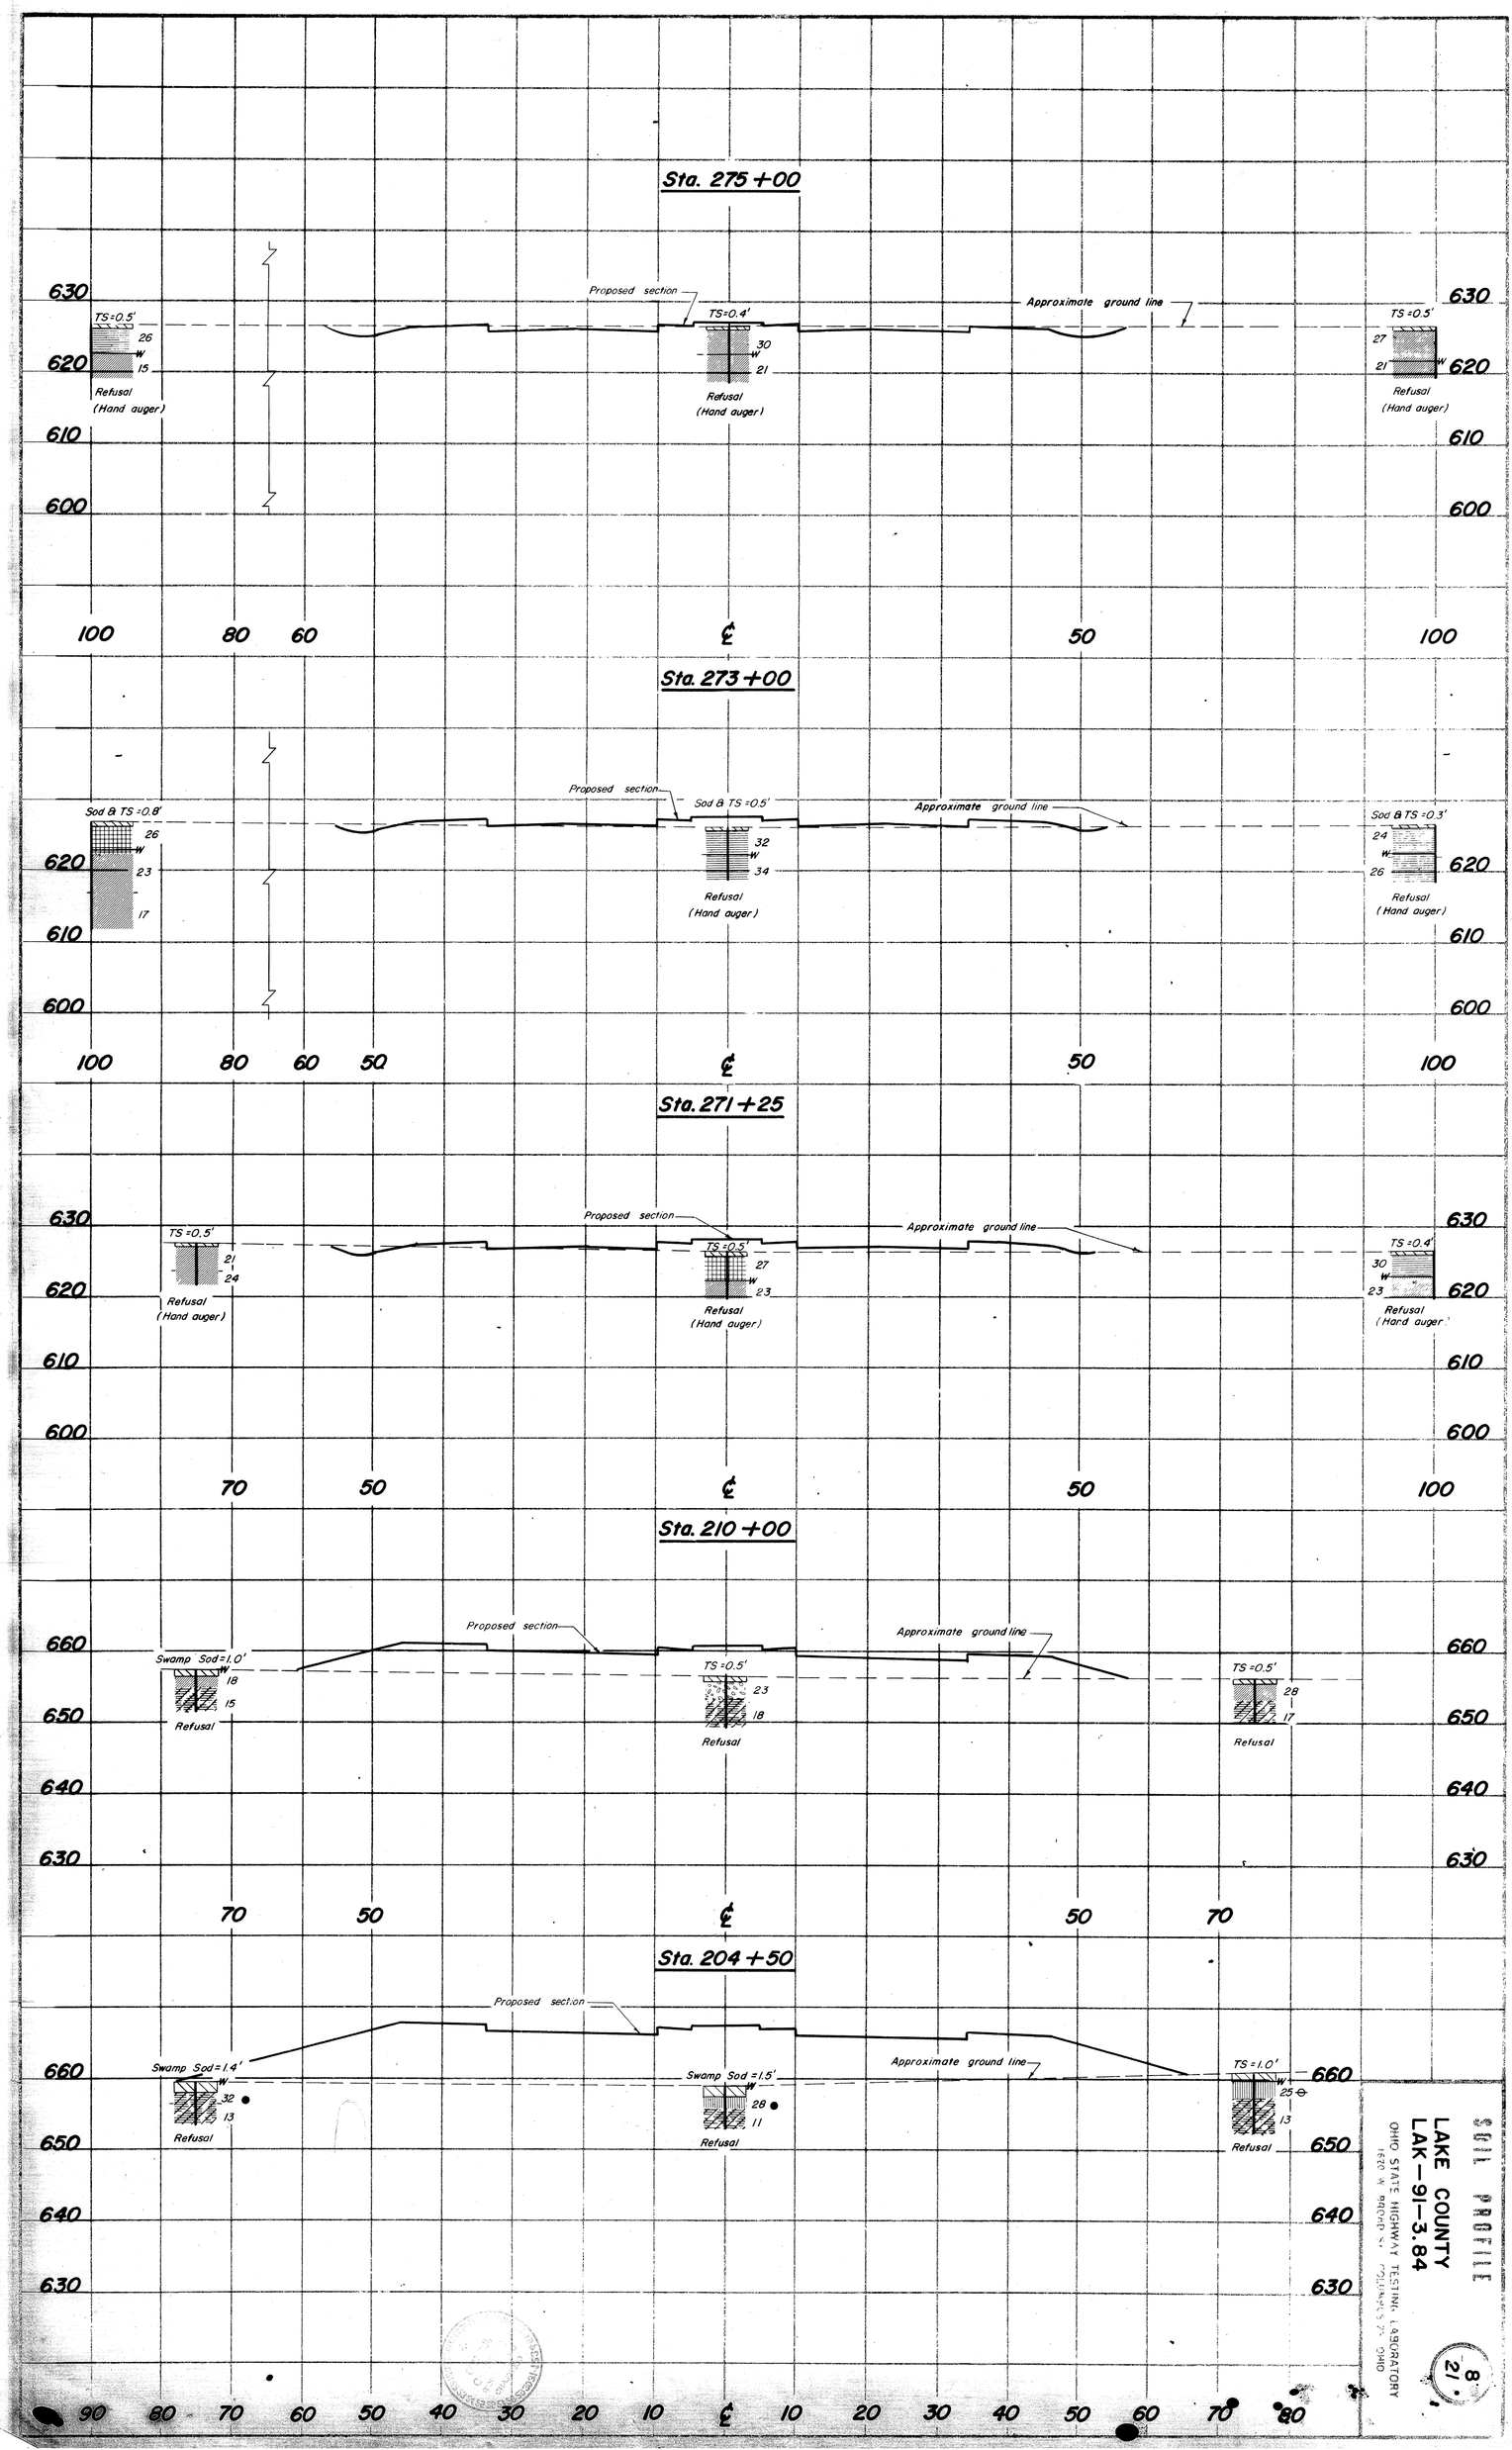

SOIL PROFILE

LAKE COUNTY
LAK-91-3.84

OHIO STATE HIGHWAY TESTING LABORATORY
1620 W. BROAD ST. COLUMBUS 25, OHIO

8
21