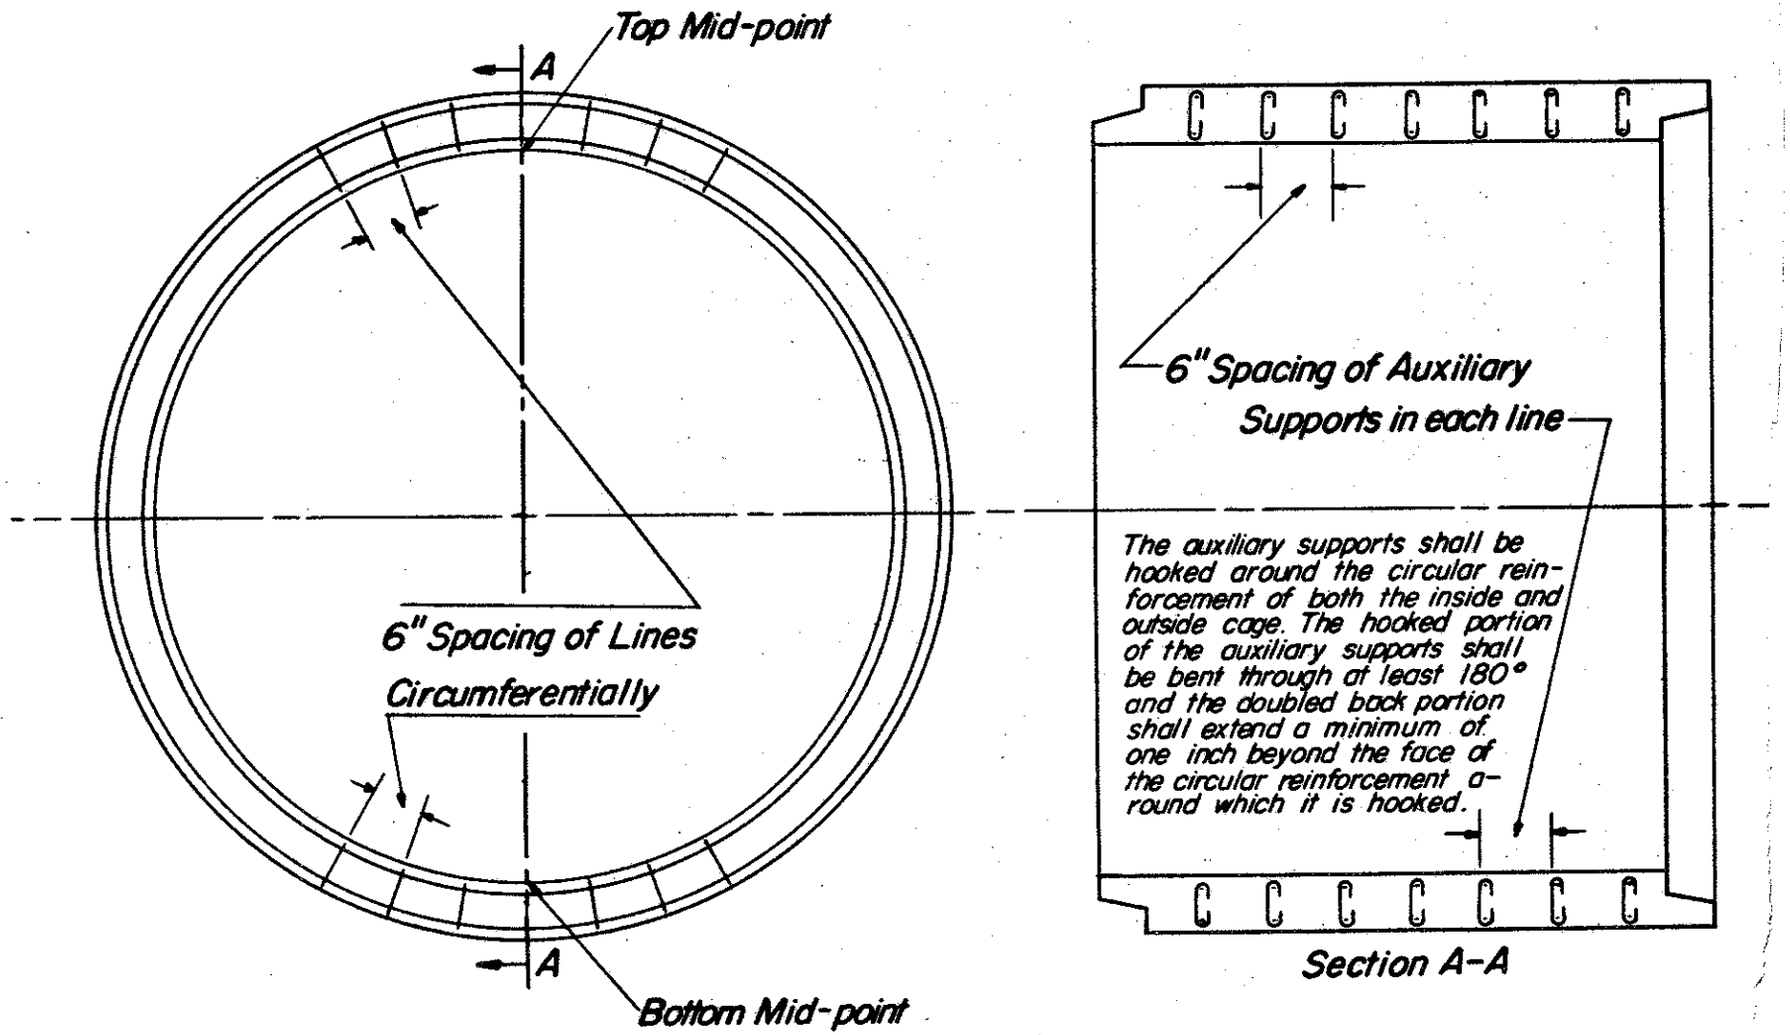

Sketch of Auxiliary Support System For 60" Diameter Pipe
(No. 2 @ 6"; 7 lines @ 6")