FED. RD. DIVISION	STATE	PROJECT	
2	OHIO		

LAK-528-1.24

60/70

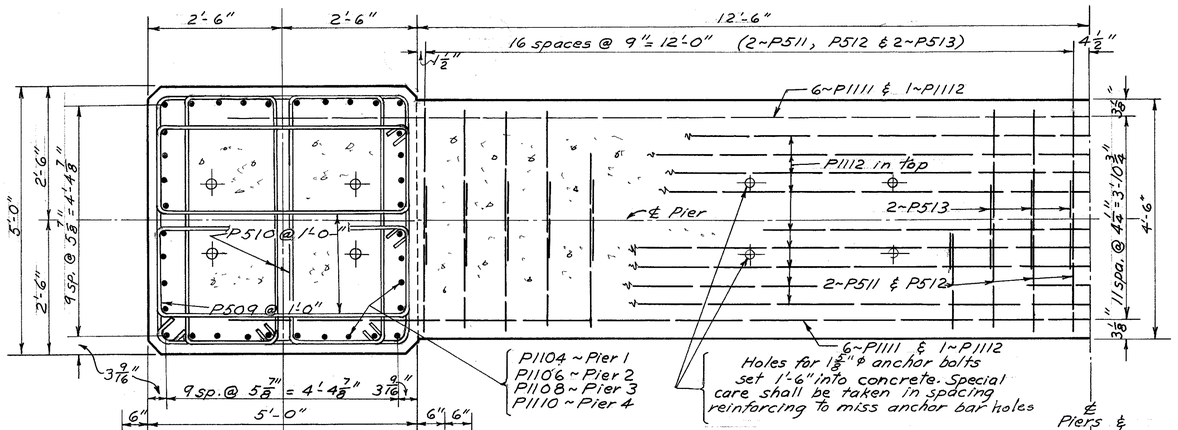

HALF SECTION L-L

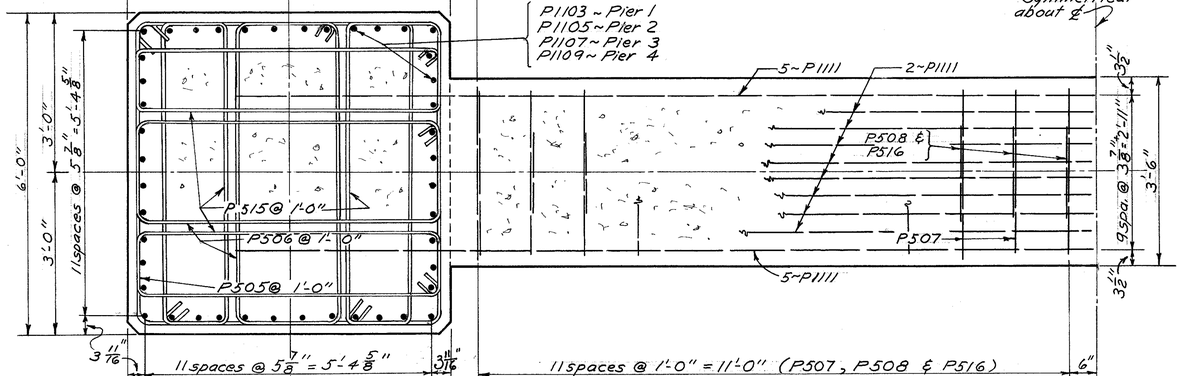

HALF SECTION K-K

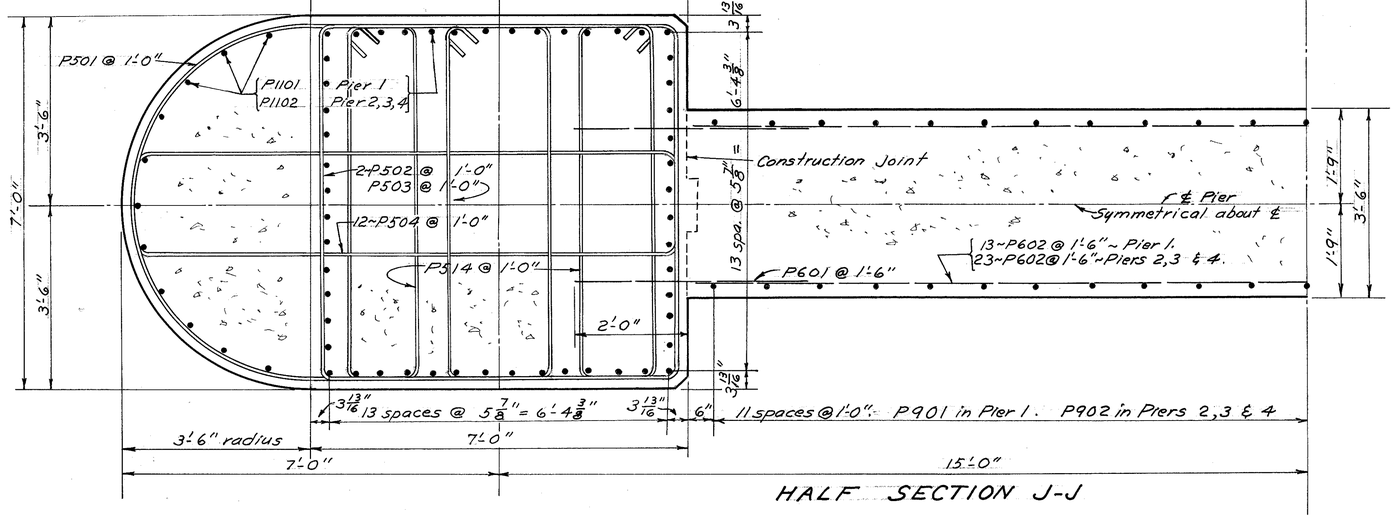

HALF SECTION J-J

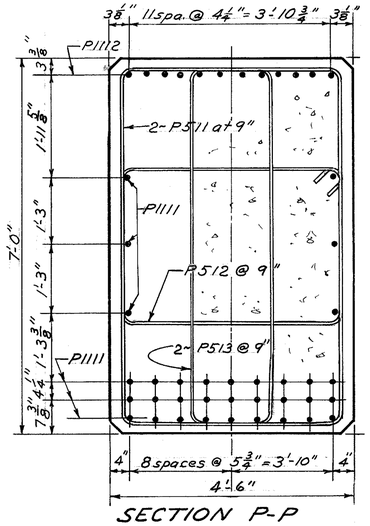

SECTION P-P

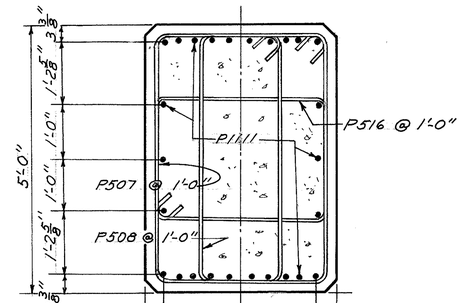

SECTION O-O

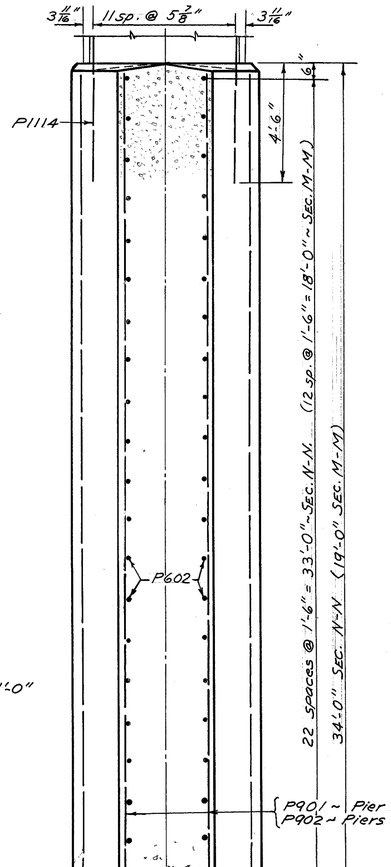

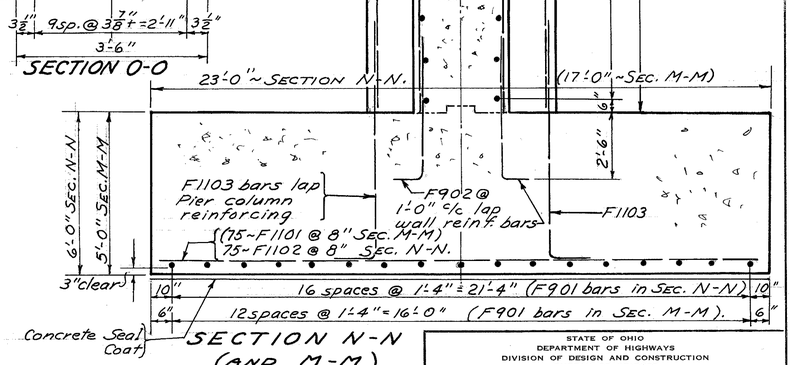

SECTION N-N (AND M-M)
SECTION N-N SHOWN

See Sheet No. 59 for Pier Elevations.

STATE OF OHIO
DEPARTMENT OF HIGHWAYS
DIVISION OF DESIGN AND CONSTRUCTION
BUREAU OF BRIDGES

PIER SECTIONS

BRIDGE No. LAK-528-0192
OVER GRAND RIVER

LAKE COUNTY — Sta. 37+85.50 to 47+72.50

DESIGNED	DRAWN	TRACED	CHECKED	REVIEWED	DATE	REVISED
KED	KED	N.L.D.		BFG	1-9-61	