LAKE COUNTY MADISON TOWNSHIP LOT 1, TRACT 3 T-12N R-6W

NOTE:
THE EXISTING R/W WIDTH AND LOCATION WERE DETERMINED USING:
- STATE OF OHIO, DEPARTMENT OF HIGHWAYS, CHANNEL CHANGE, BRIDGE NO. LA-528-69 OVER BIG CREEK, LAKE COUNTY, S.R.-528 SECTION F, STA. 106+06.00, OCT. 1947
- SURVEY BY McCOY ASSOCIATES, INC., JAN. 26, 1996

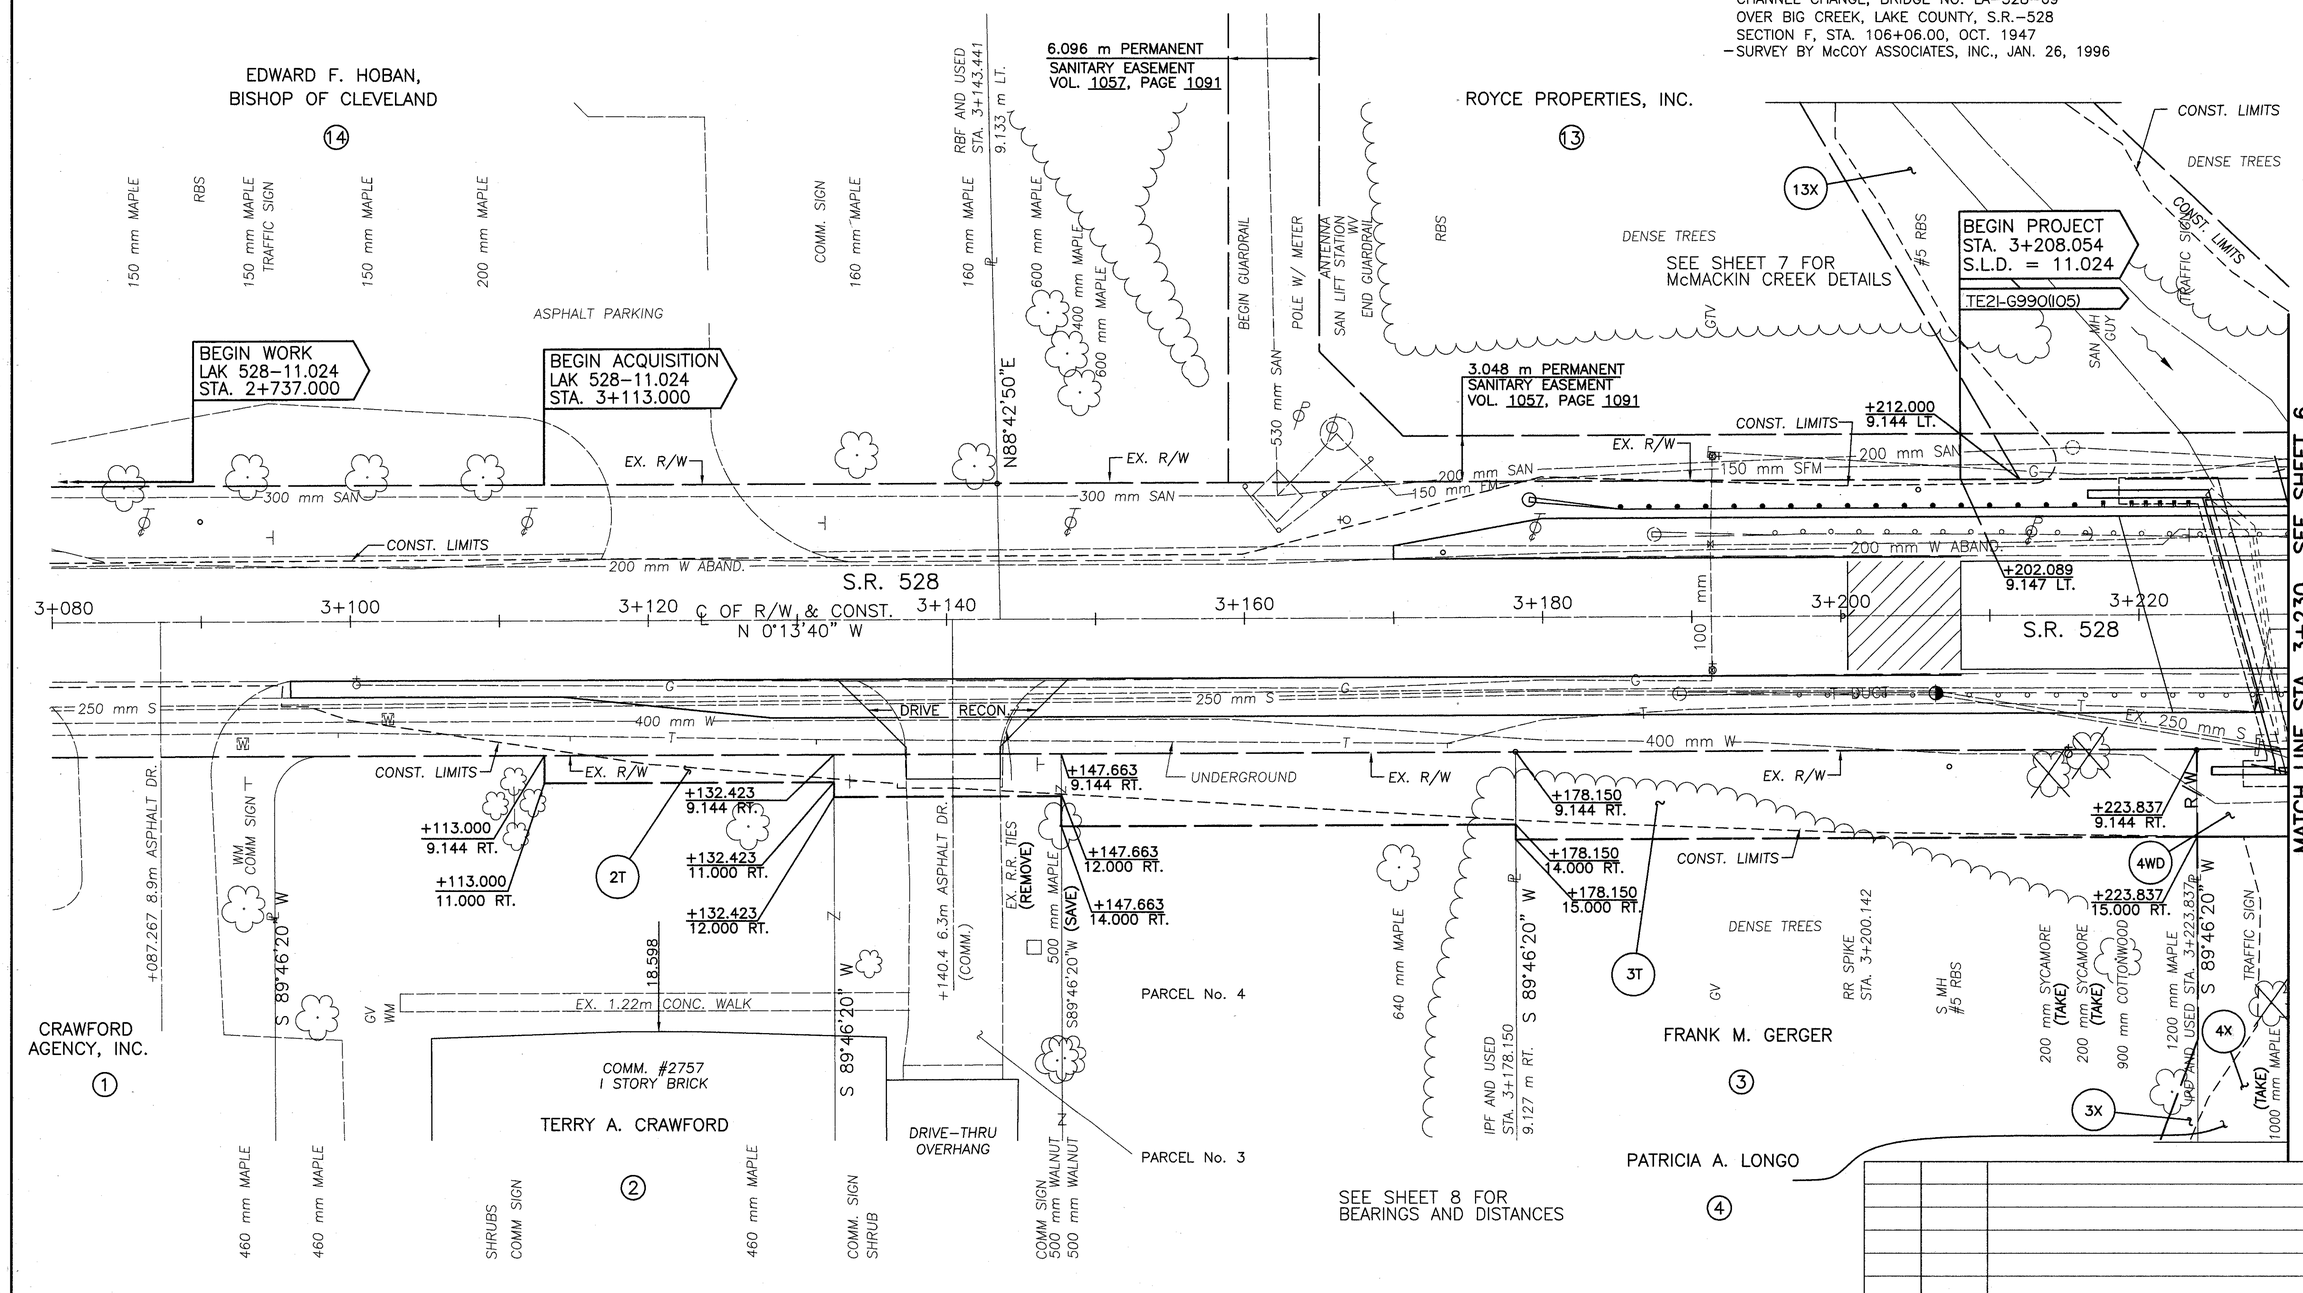

LAKE COUNTY MADISON TOWNSHIP COWLES LOT, TRACT 2 T-12N R-6W

REV	DATE	DESCRIPTION

RATIO 1:200 HORIZONTAL SCALE IN METERS

PID NO. 12834

RIGHT OF WAY DETAILS STA. 3+080 TO STA. 3+230

LAK-528-11.024(6.85)

5/8

46/49

FILE NAME: 12834RDA.DWG
DATE: 9-30-97 WEB
PLOT: 1 - 0.2