FED. RD. DIVISION	STATE	PROJECT	TYPE FUNDS
2	OHIO	STATE	

22
24

LAK-535-(0.20-0.53)

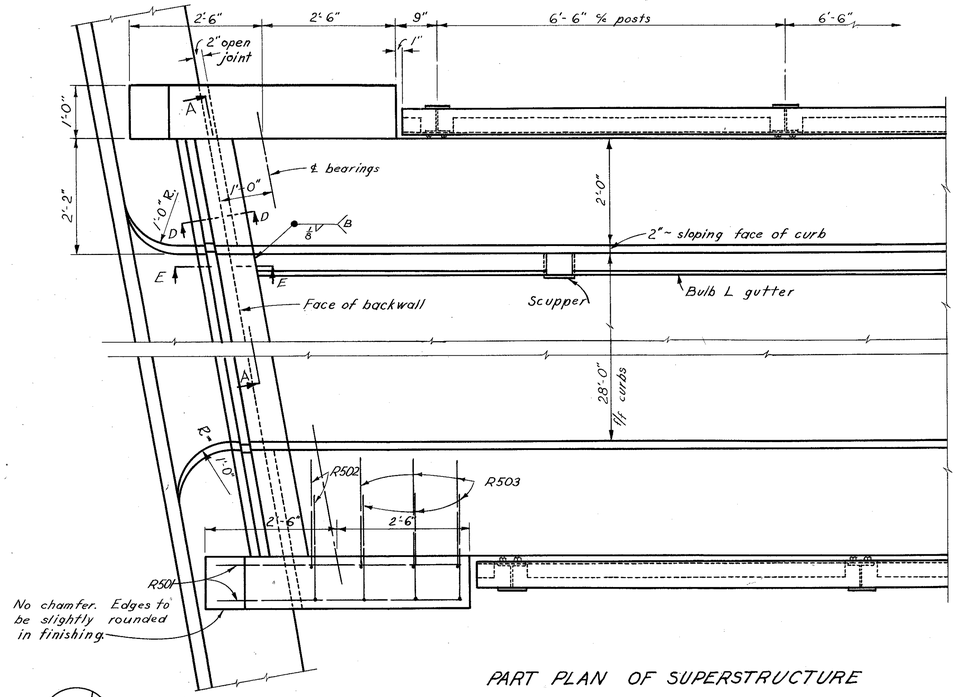

PART PLAN OF SUPERSTRUCTURE

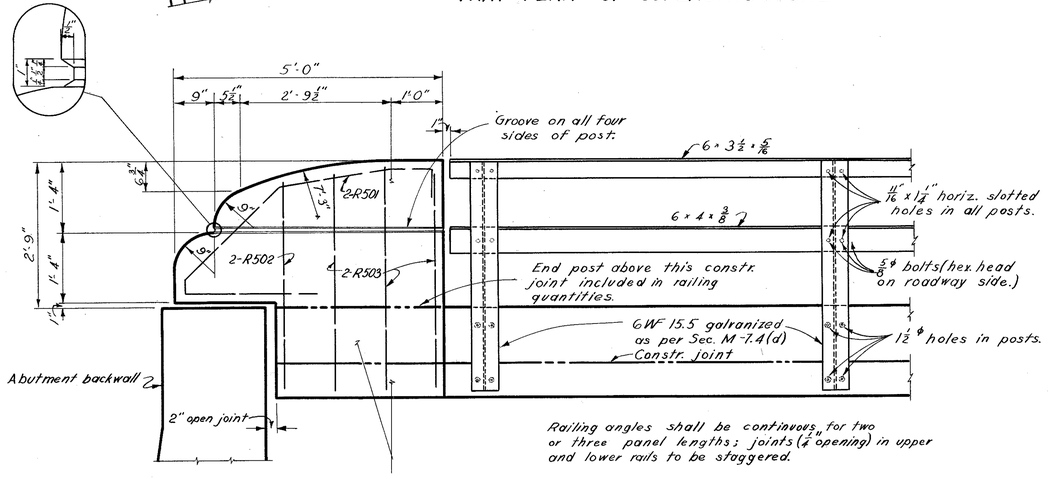

PART ELEVATION

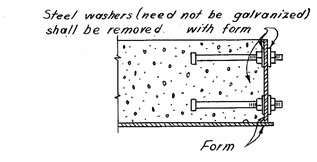

DETAIL "A"

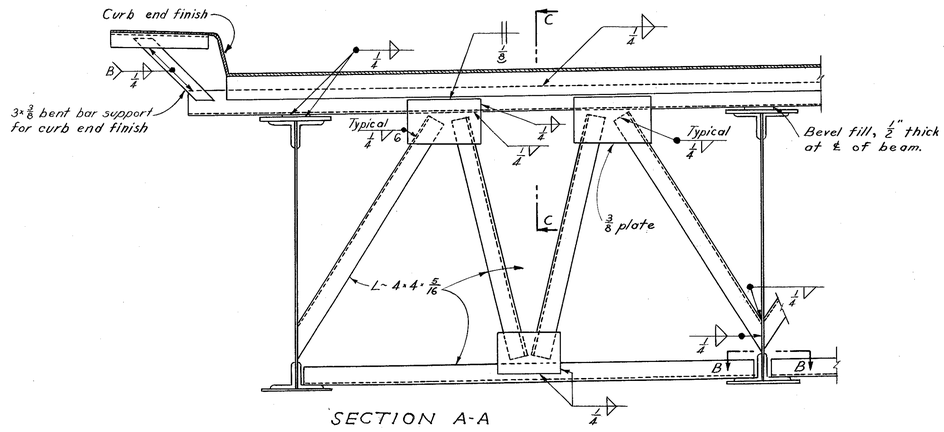

SECTION A-A

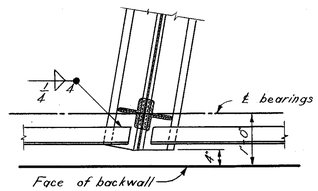

SECTION B-B

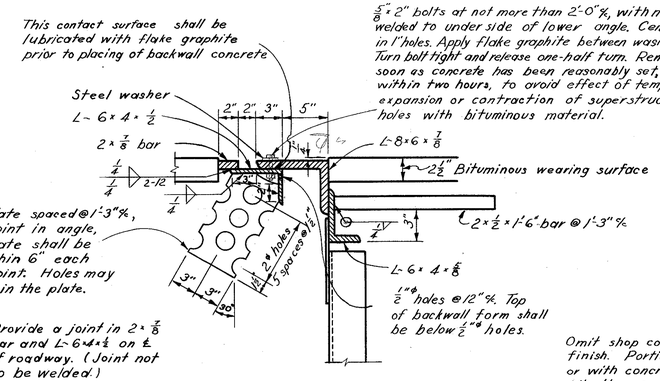

SECTION C-C

Omit shop coat on all portions of end finish. Portions in contact with steel or with concrete, shall not be painted. All other portions shall be cleaned and given the shop coat in the field as well as the two field coats.

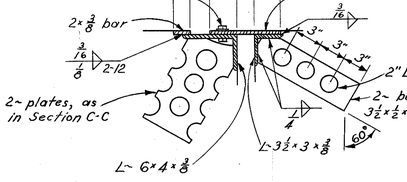

SECTION D-D

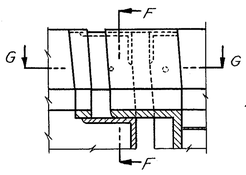

SECTION E-E

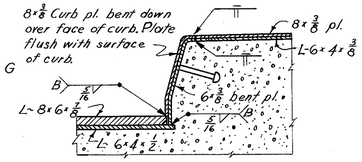

SECTION F-F

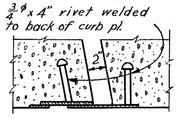

SECTION G-G

STATE OF OHIO
DEPARTMENT OF HIGHWAYS
BUREAU OF BRIDGES AND RAILROAD CROSSINGS

SUPERSTRUCTURE DETAILS
BRIDGE NO. LA-535-04
OVER GRAND RIVER
LAKE CO.
STA. { 37+28.72 / 40+45.28

DESIGNED	DRAWN	TRACED	CHECKED	REVIEWED DFG	DATE	REVISED
R.G.	R.G.	PBW	Kay	A.J.F.	2-24-55	