CALC. BY: T.P.H. DATE 3-20-84	LAK - 535 - 0.42	OHIO	205 / 225
CHKD. BY: [illegible] DATE 3-23-84	HIGH STREET / WATER STREET	FHWA REGION 5	R/W 14 / 34

VILLAGE OF FAIRPORT HARBOR
LAKE COUNTY, OHIO
TOWNSHIP 11 NORTH, RANGE 8 WEST
CONNECTICUT WESTERN RESERVE

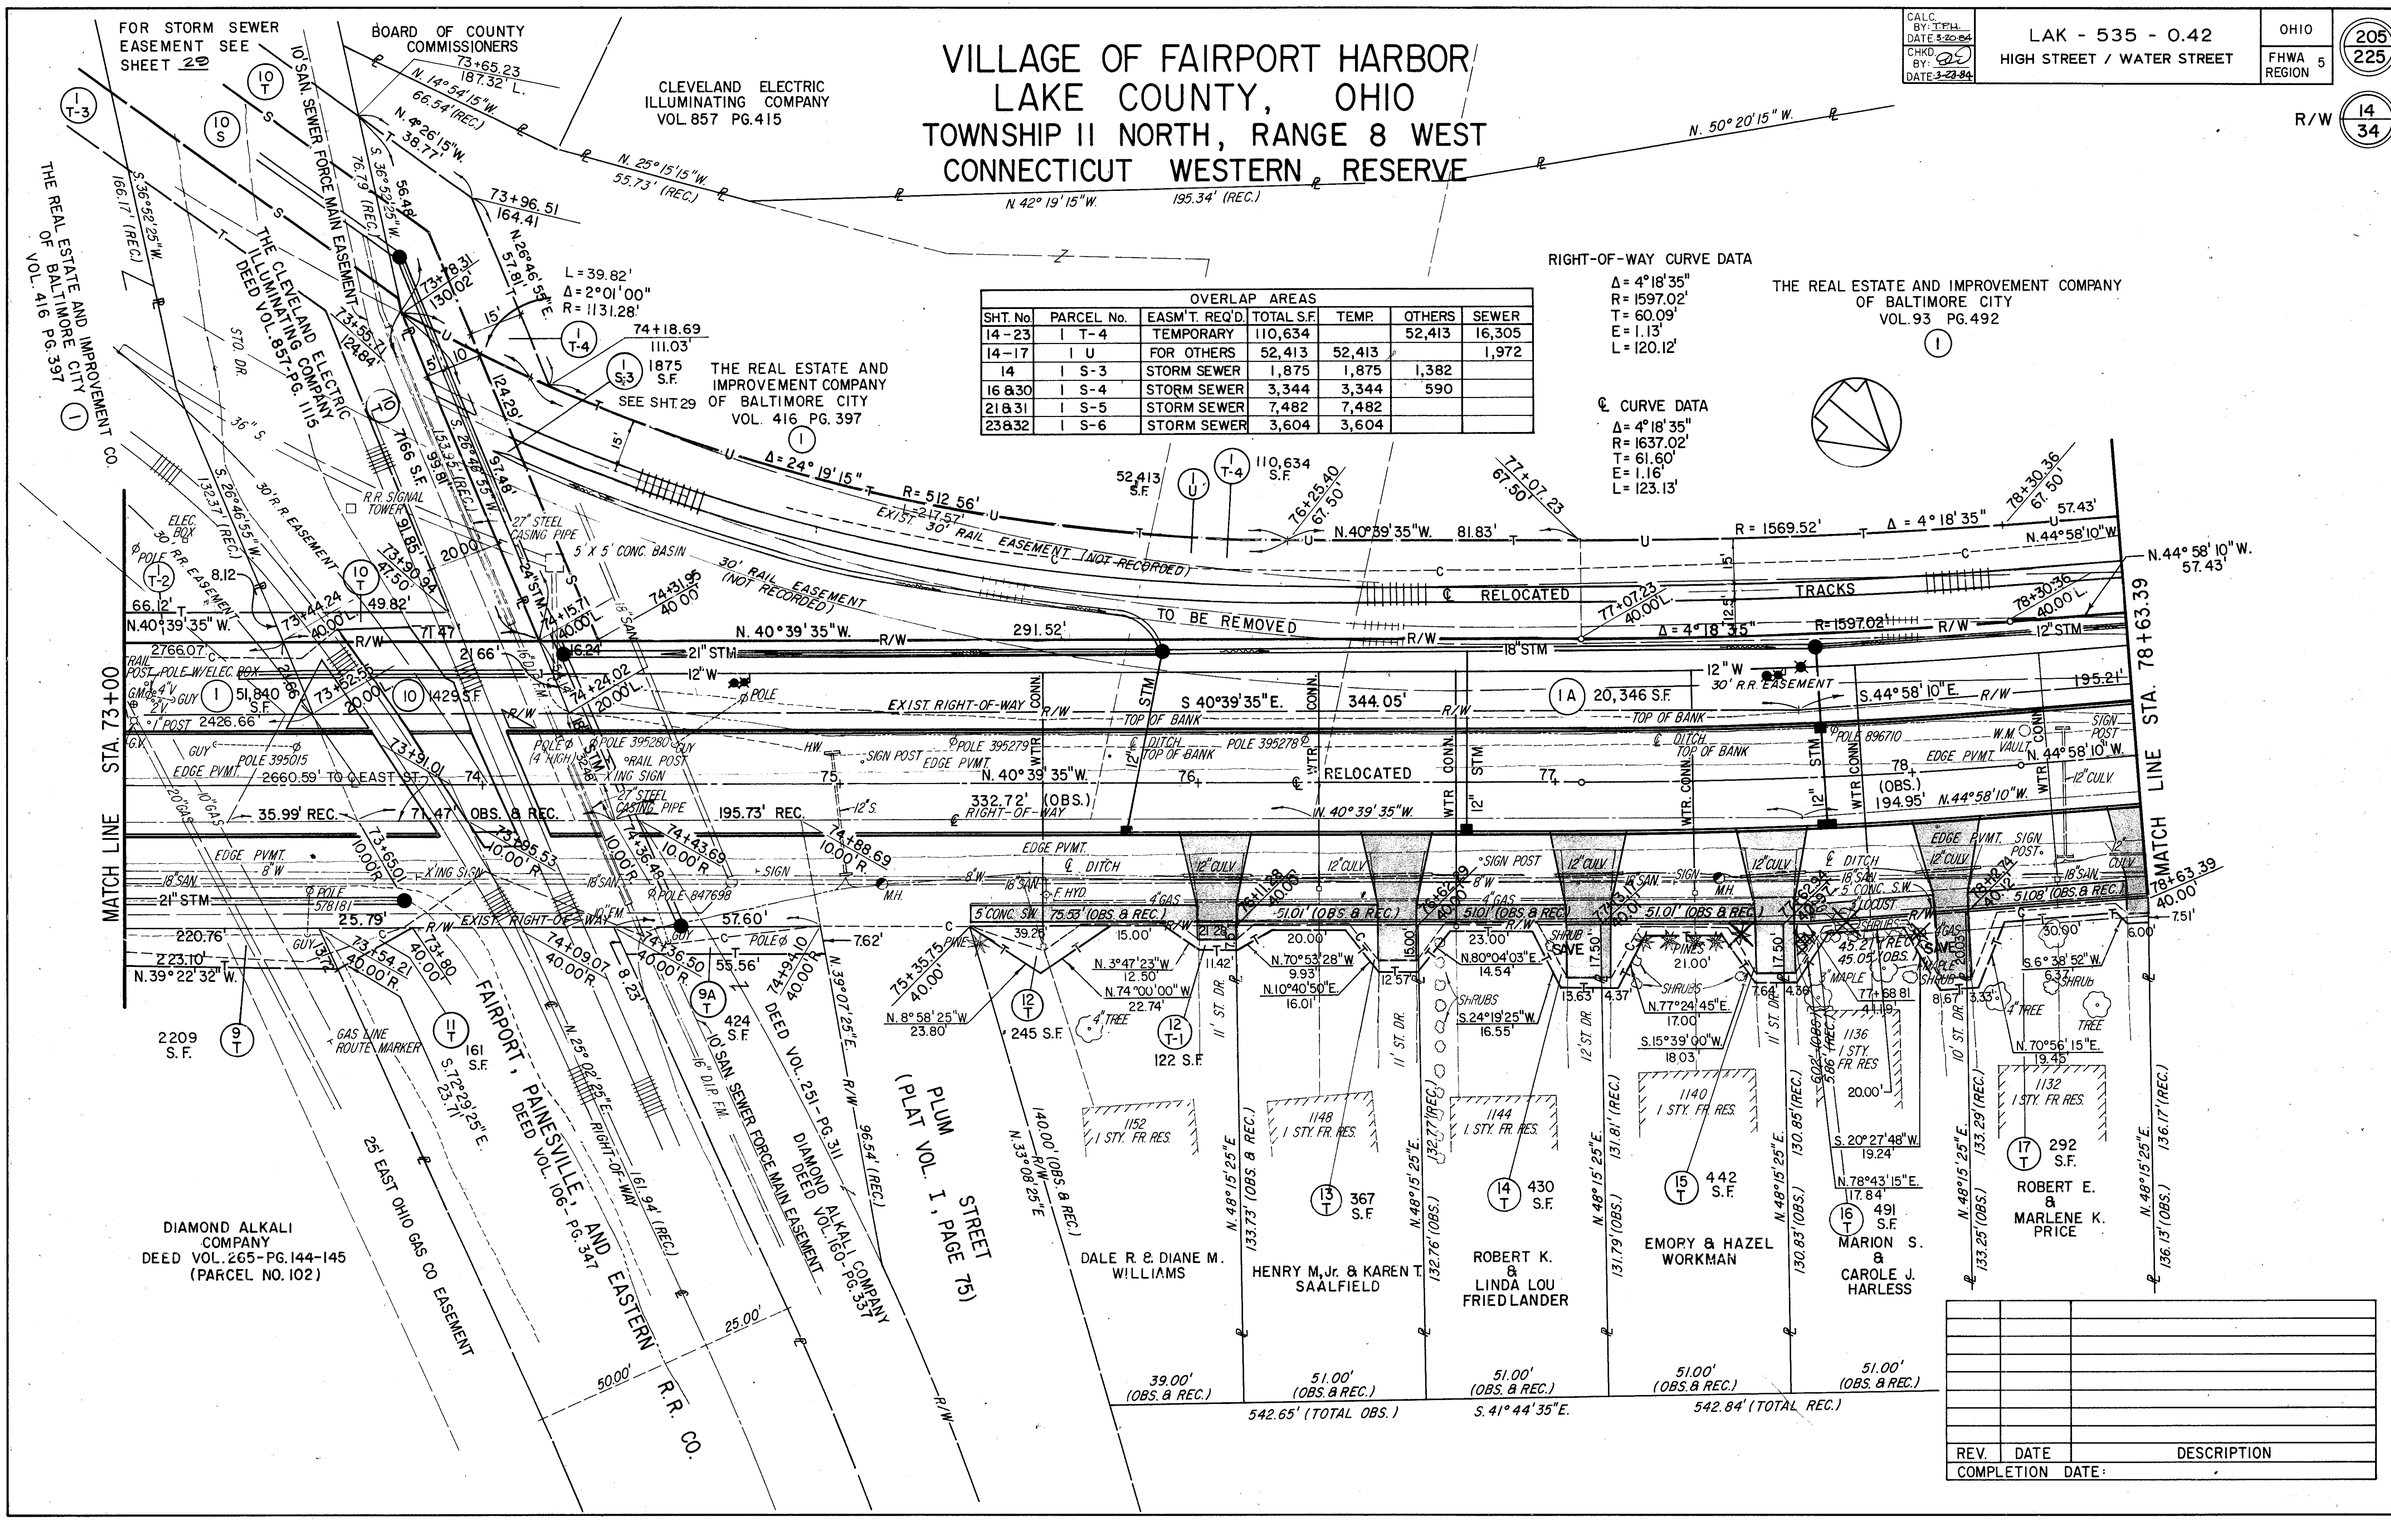

OVERLAP AREAS						
SHT. No.	PARCEL No.	EASM'T. REQ'D.	TOTAL S.F.	TEMP.	OTHERS	SEWER
14-23	1 T-4	TEMPORARY	110,634		52,413	16,305
14-17	1 U	FOR OTHERS	52,413	52,413		1,972
14	1 S-3	STORM SEWER	1,875	1,875	1,382	
16 & 30	1 S-4	STORM SEWER	3,344	3,344	590	
21 & 31	1 S-5	STORM SEWER	7,482	7,482		
23 & 32	1 S-6	STORM SEWER	3,604	3,604		

REV.	DATE	DESCRIPTION
COMPLETION DATE:		

RIGHT-OF-WAY STA. 73+00 TO STA. 78+63.39

HIGH STREET