CALC. BY	J.J.C.
DATE	1/93
CHKD. BY	C.C.H.
DATE	1/93

LAK - 535 - 0.55

OHIO

FHWA REGION 5

56/90

PLAN NO. 271

END AREA SQ. YDS.		VOLUME CU. YDS.	
CUT	FILL	CUT	FILL

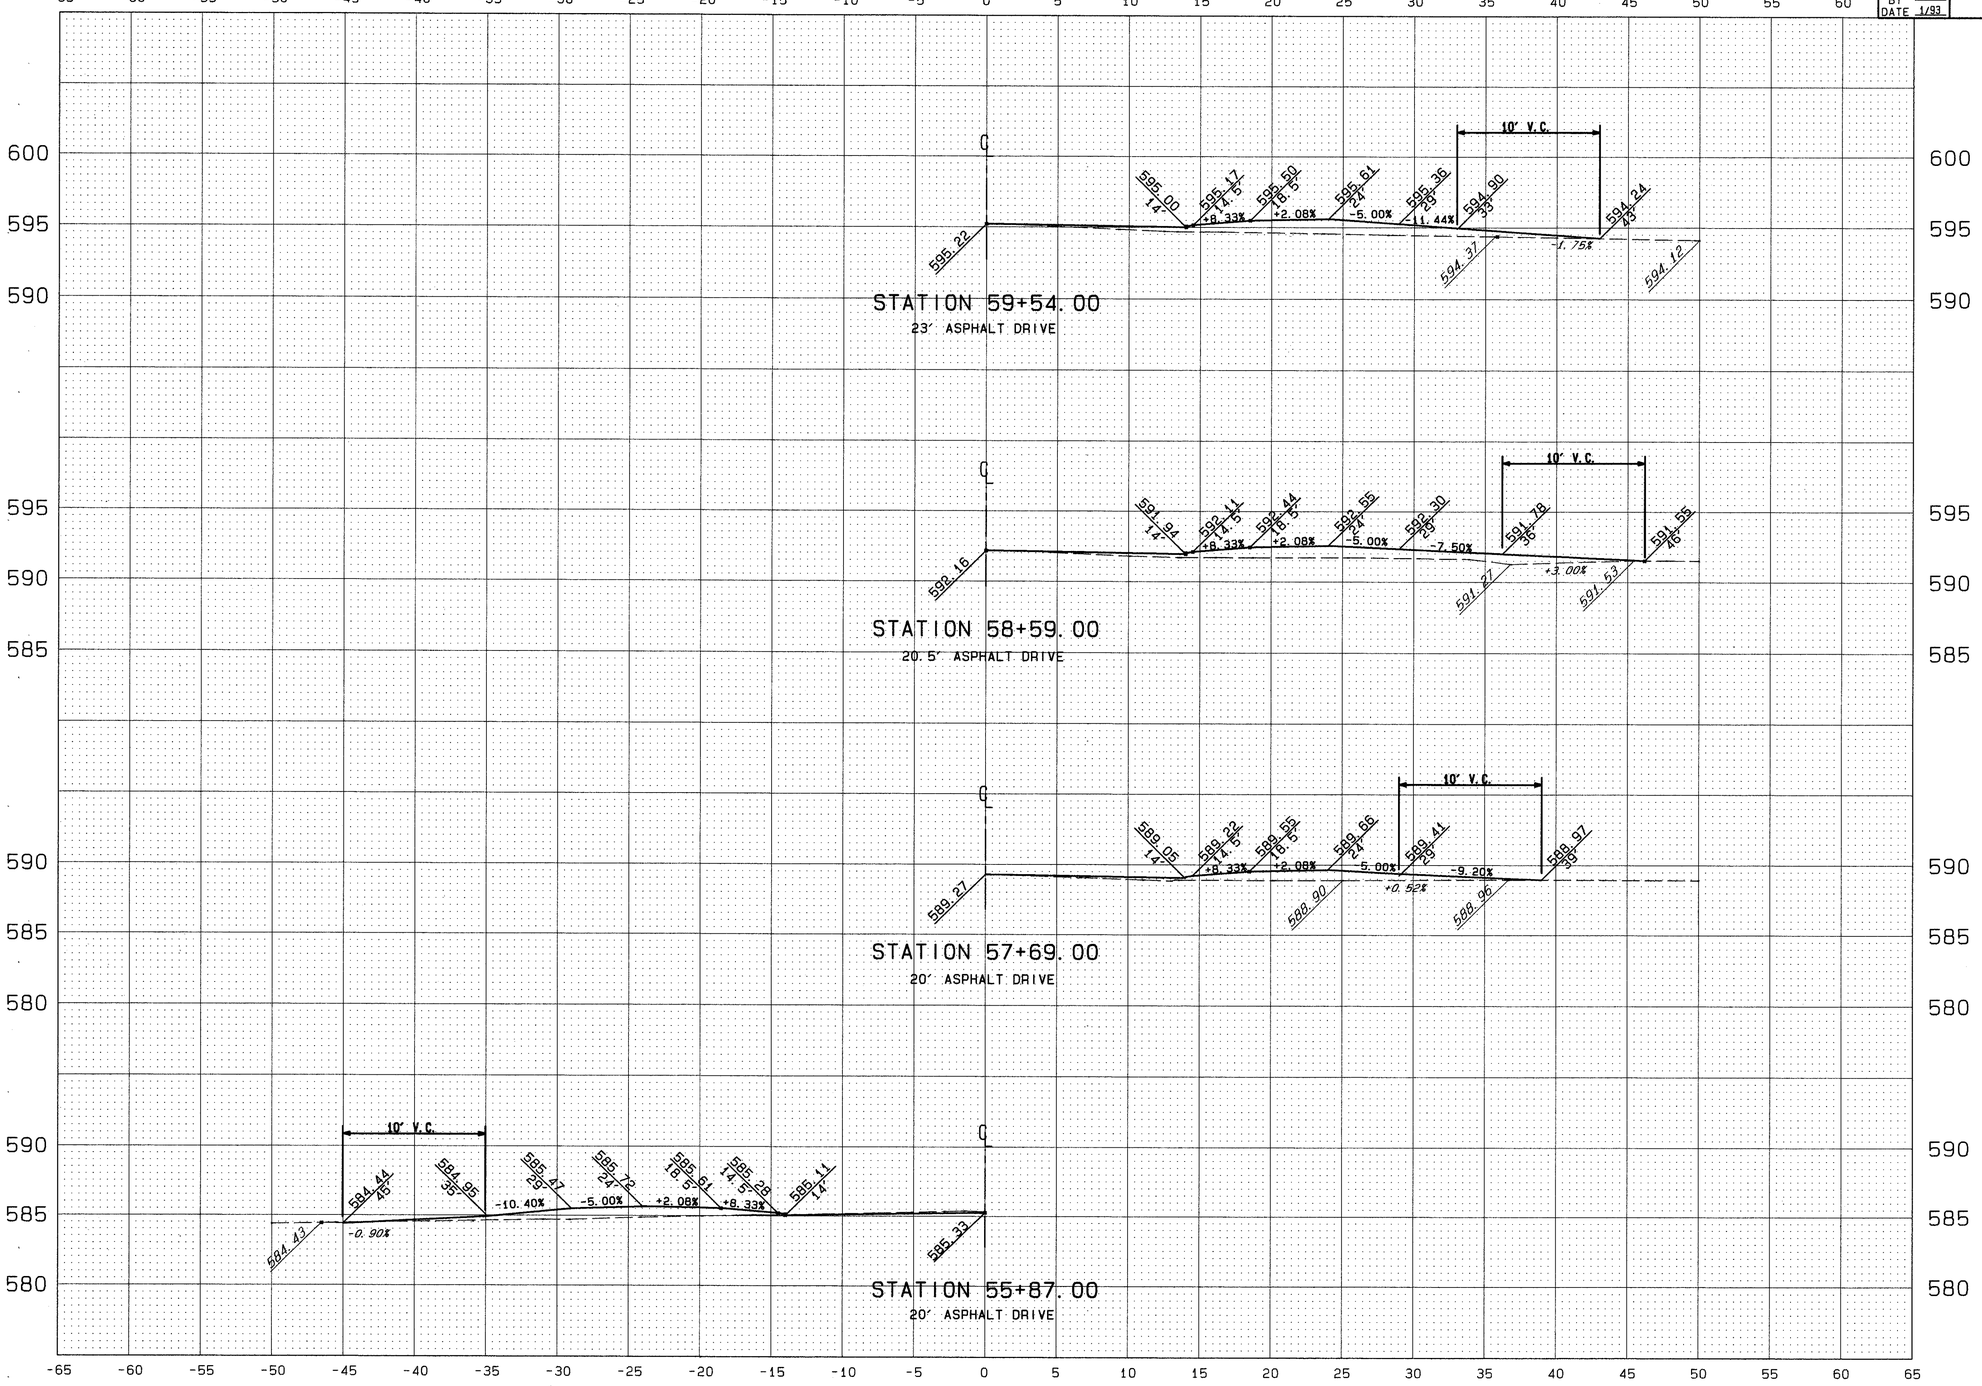

DRIVE PROFILES STA. 55+90 TO STA. 59+54

90483 FRI 01/29/93 03:02 PM JACK FILES: XDOTS.PLT DP6.PLT