CALC. BY		LAK – 615 – 4.64 LAK – VAR	OHIO	105 198
DATE			FHWA REGION 5	
CHKD. BY				
DATE				

SEEDING		END AREA SQ. YDS.		VOLUME CU. YDS.	
END WIDTH	SQ. YDS.	CUT	FILL	CUT	FILL

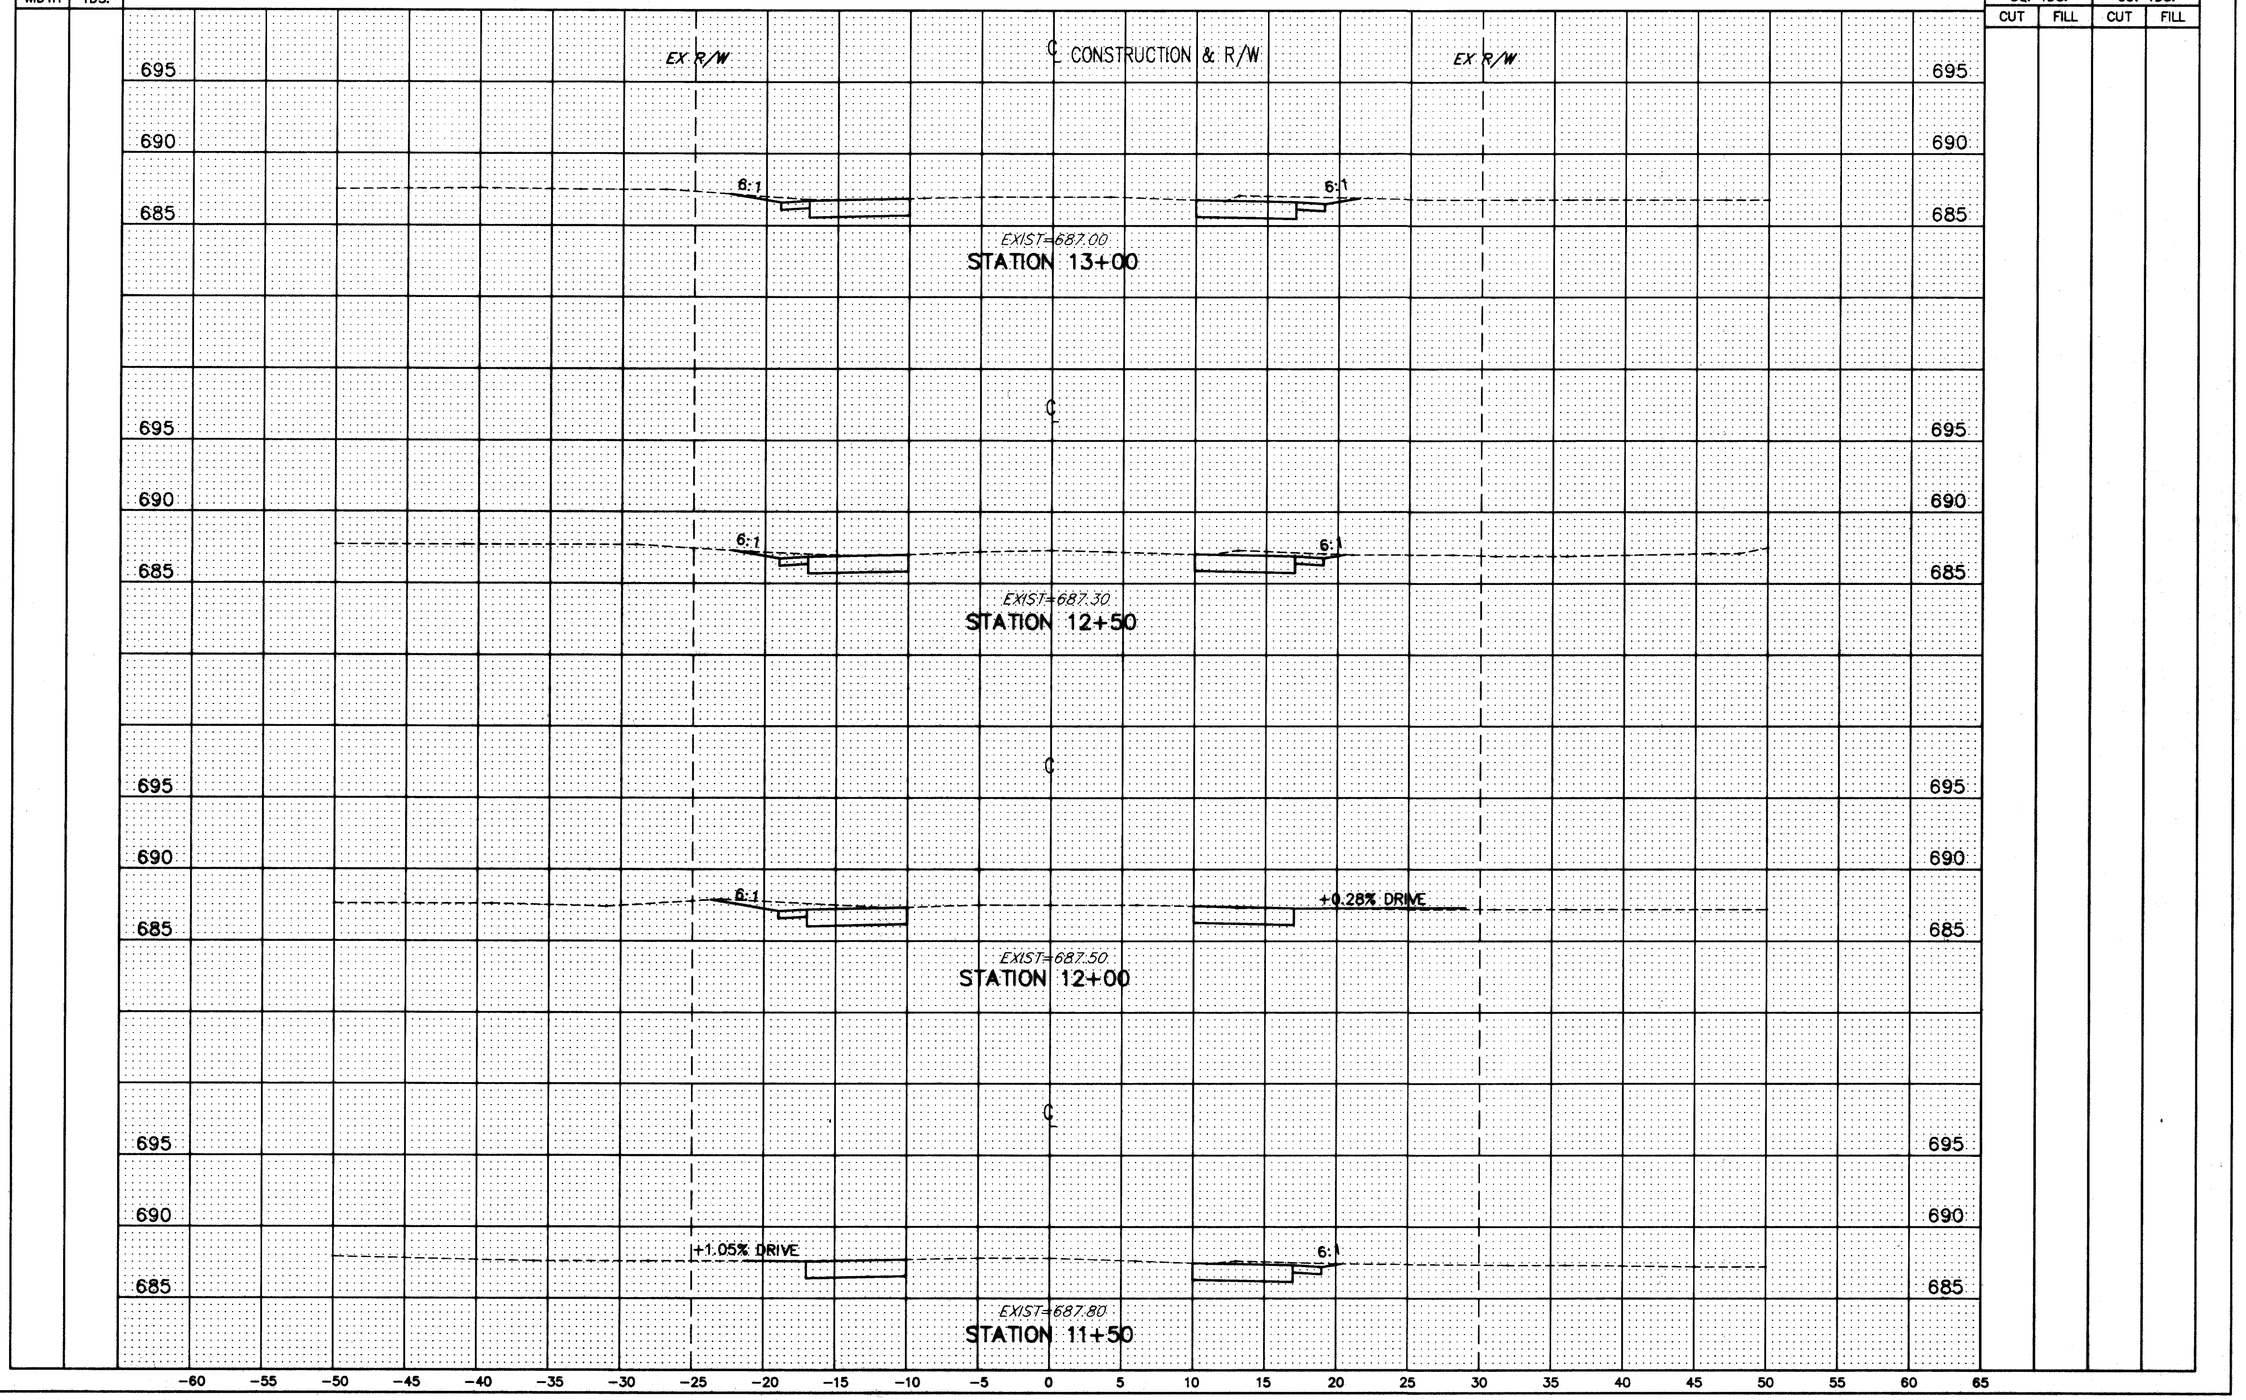

H:\CT\92535\CAD\HOPKINS\HOPX6.DWG PLOT:1"=5'

HOPKINS ROAD CROSS-SECTIONS STA. 11+50 TO STA. 13+00