CALC. BY	
DATE	
CHKD. BY	
DATE	

LAK – 615 – 4.64
LAK – VAR

OHIO
FHWA REGION 5

120
198

SEEDING	
END WIDTH	SQ. YDS.

END AREA		VOLUME	
SQ. YDS.		CU. YDS.	
CUT	FILL	CUT	FILL

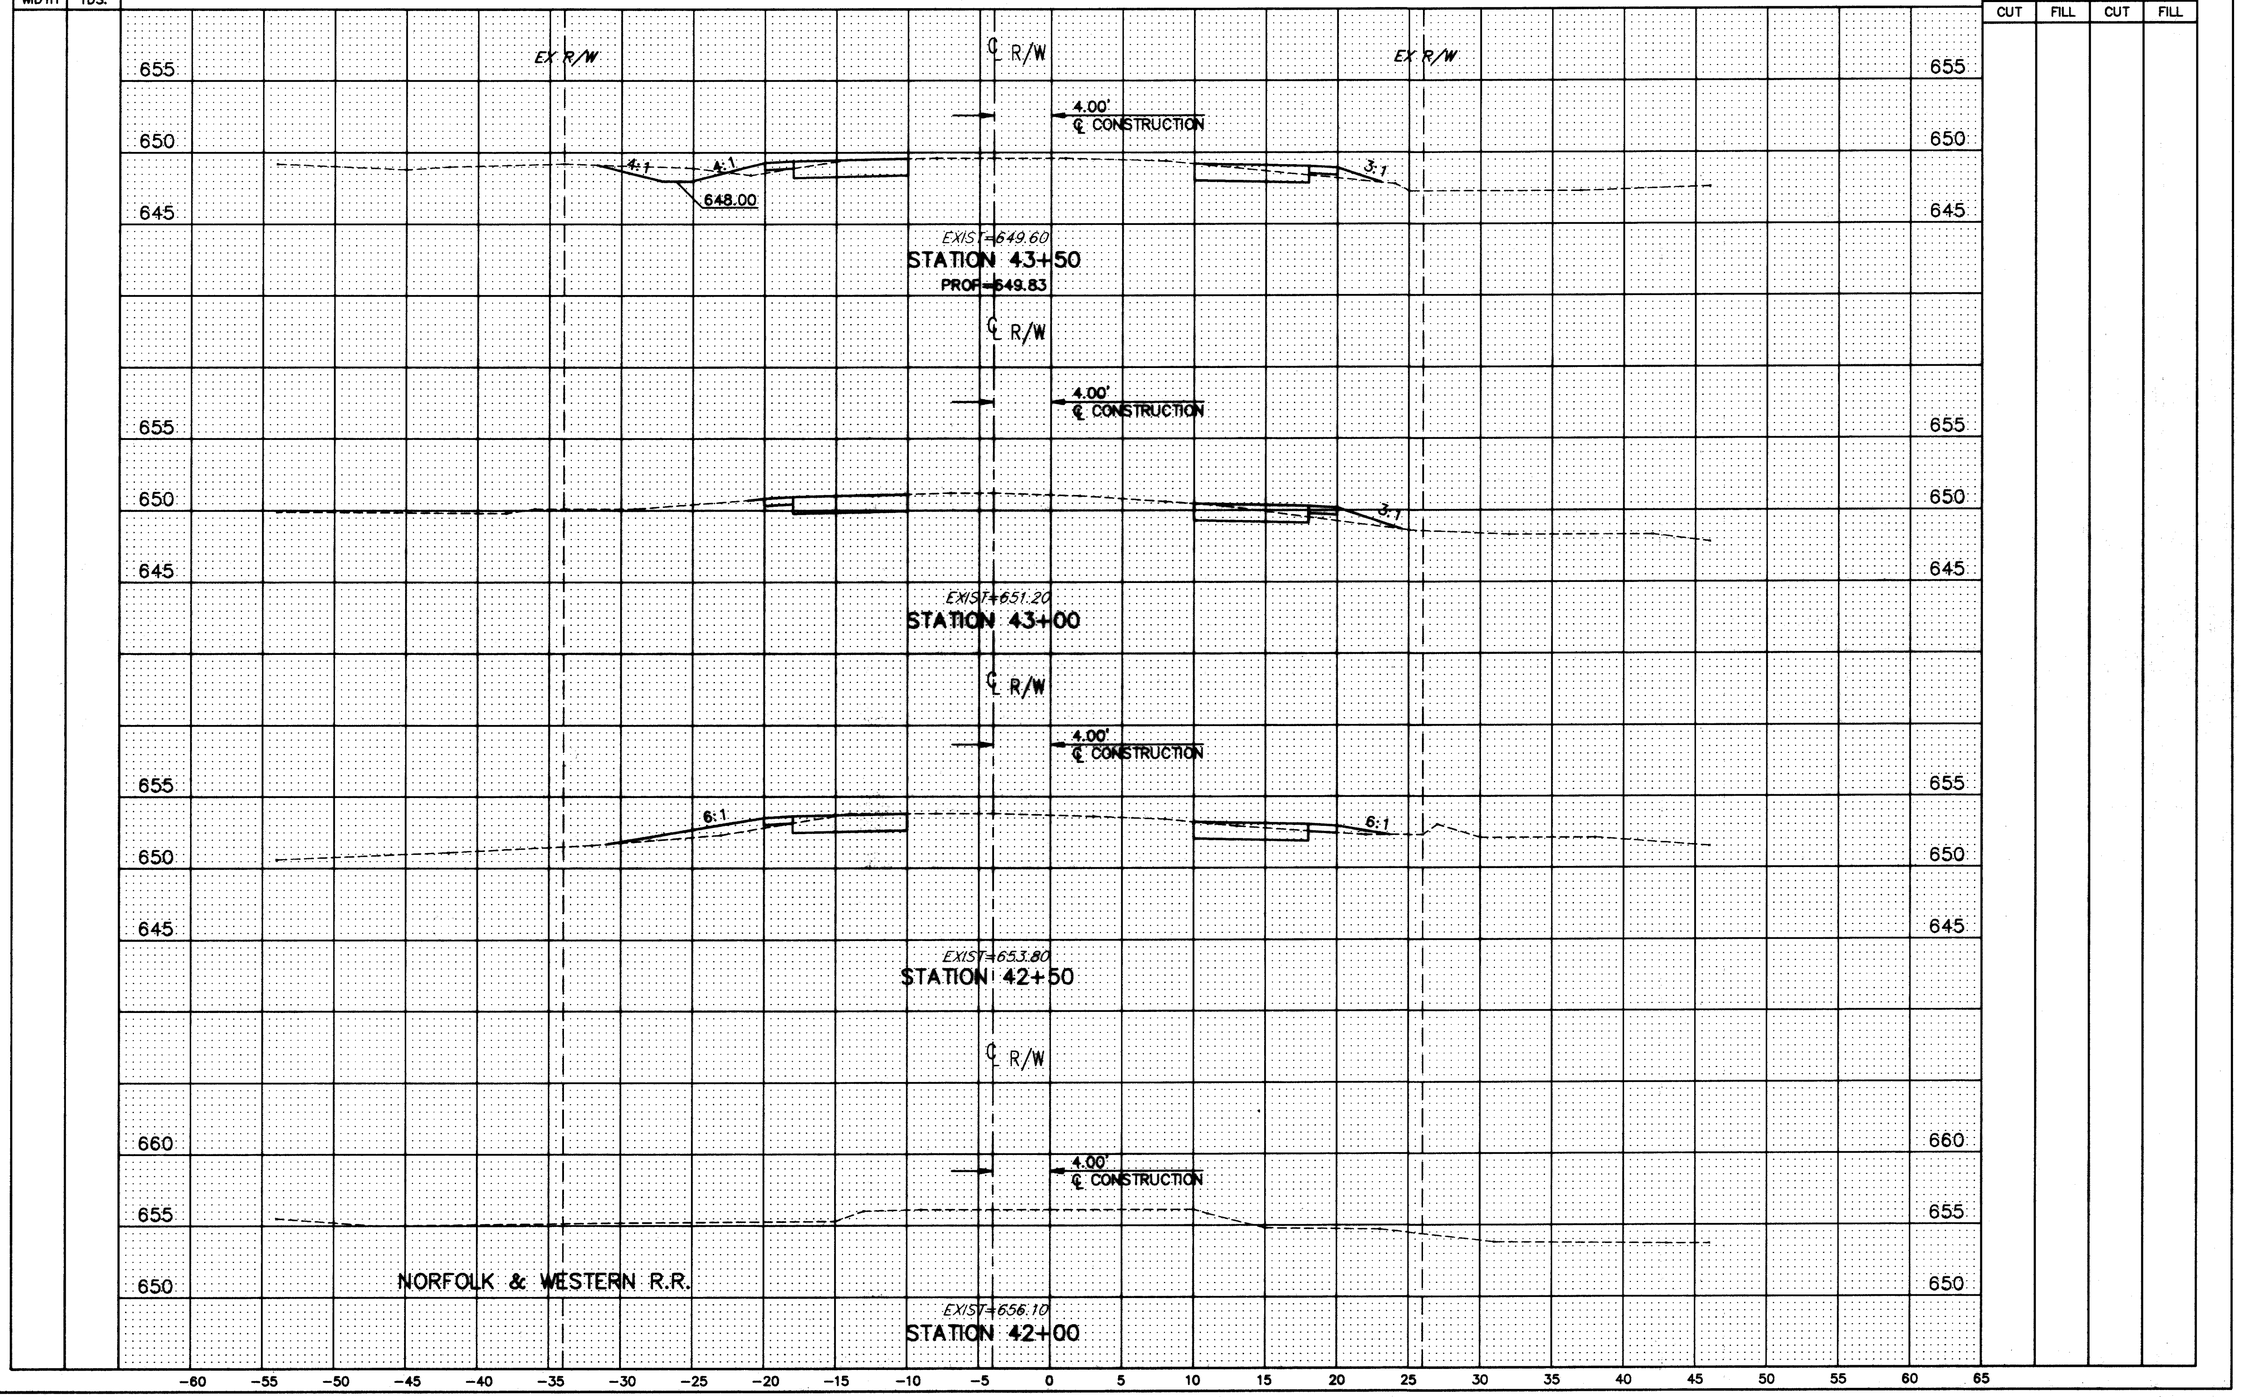

H:\CT\92535\CAD\HOPKINS\HOPX21.DWG PLOT: 1"=5'

HOPKINS ROAD CROSS-SECTIONS STA. 42+00 TO STA. 43+50