CALC. BY		LAK – 615 – 4.64 LAK – VAR	OHIO FHWA REGION 5	123 198
CHKD. BY				
DATE				

SEEDING		END AREA		VOLUME	
END WIDTH	SQ. YDS.	SQ. YDS.		CU. YDS.	
		CUT	FILL	CUT	FILL

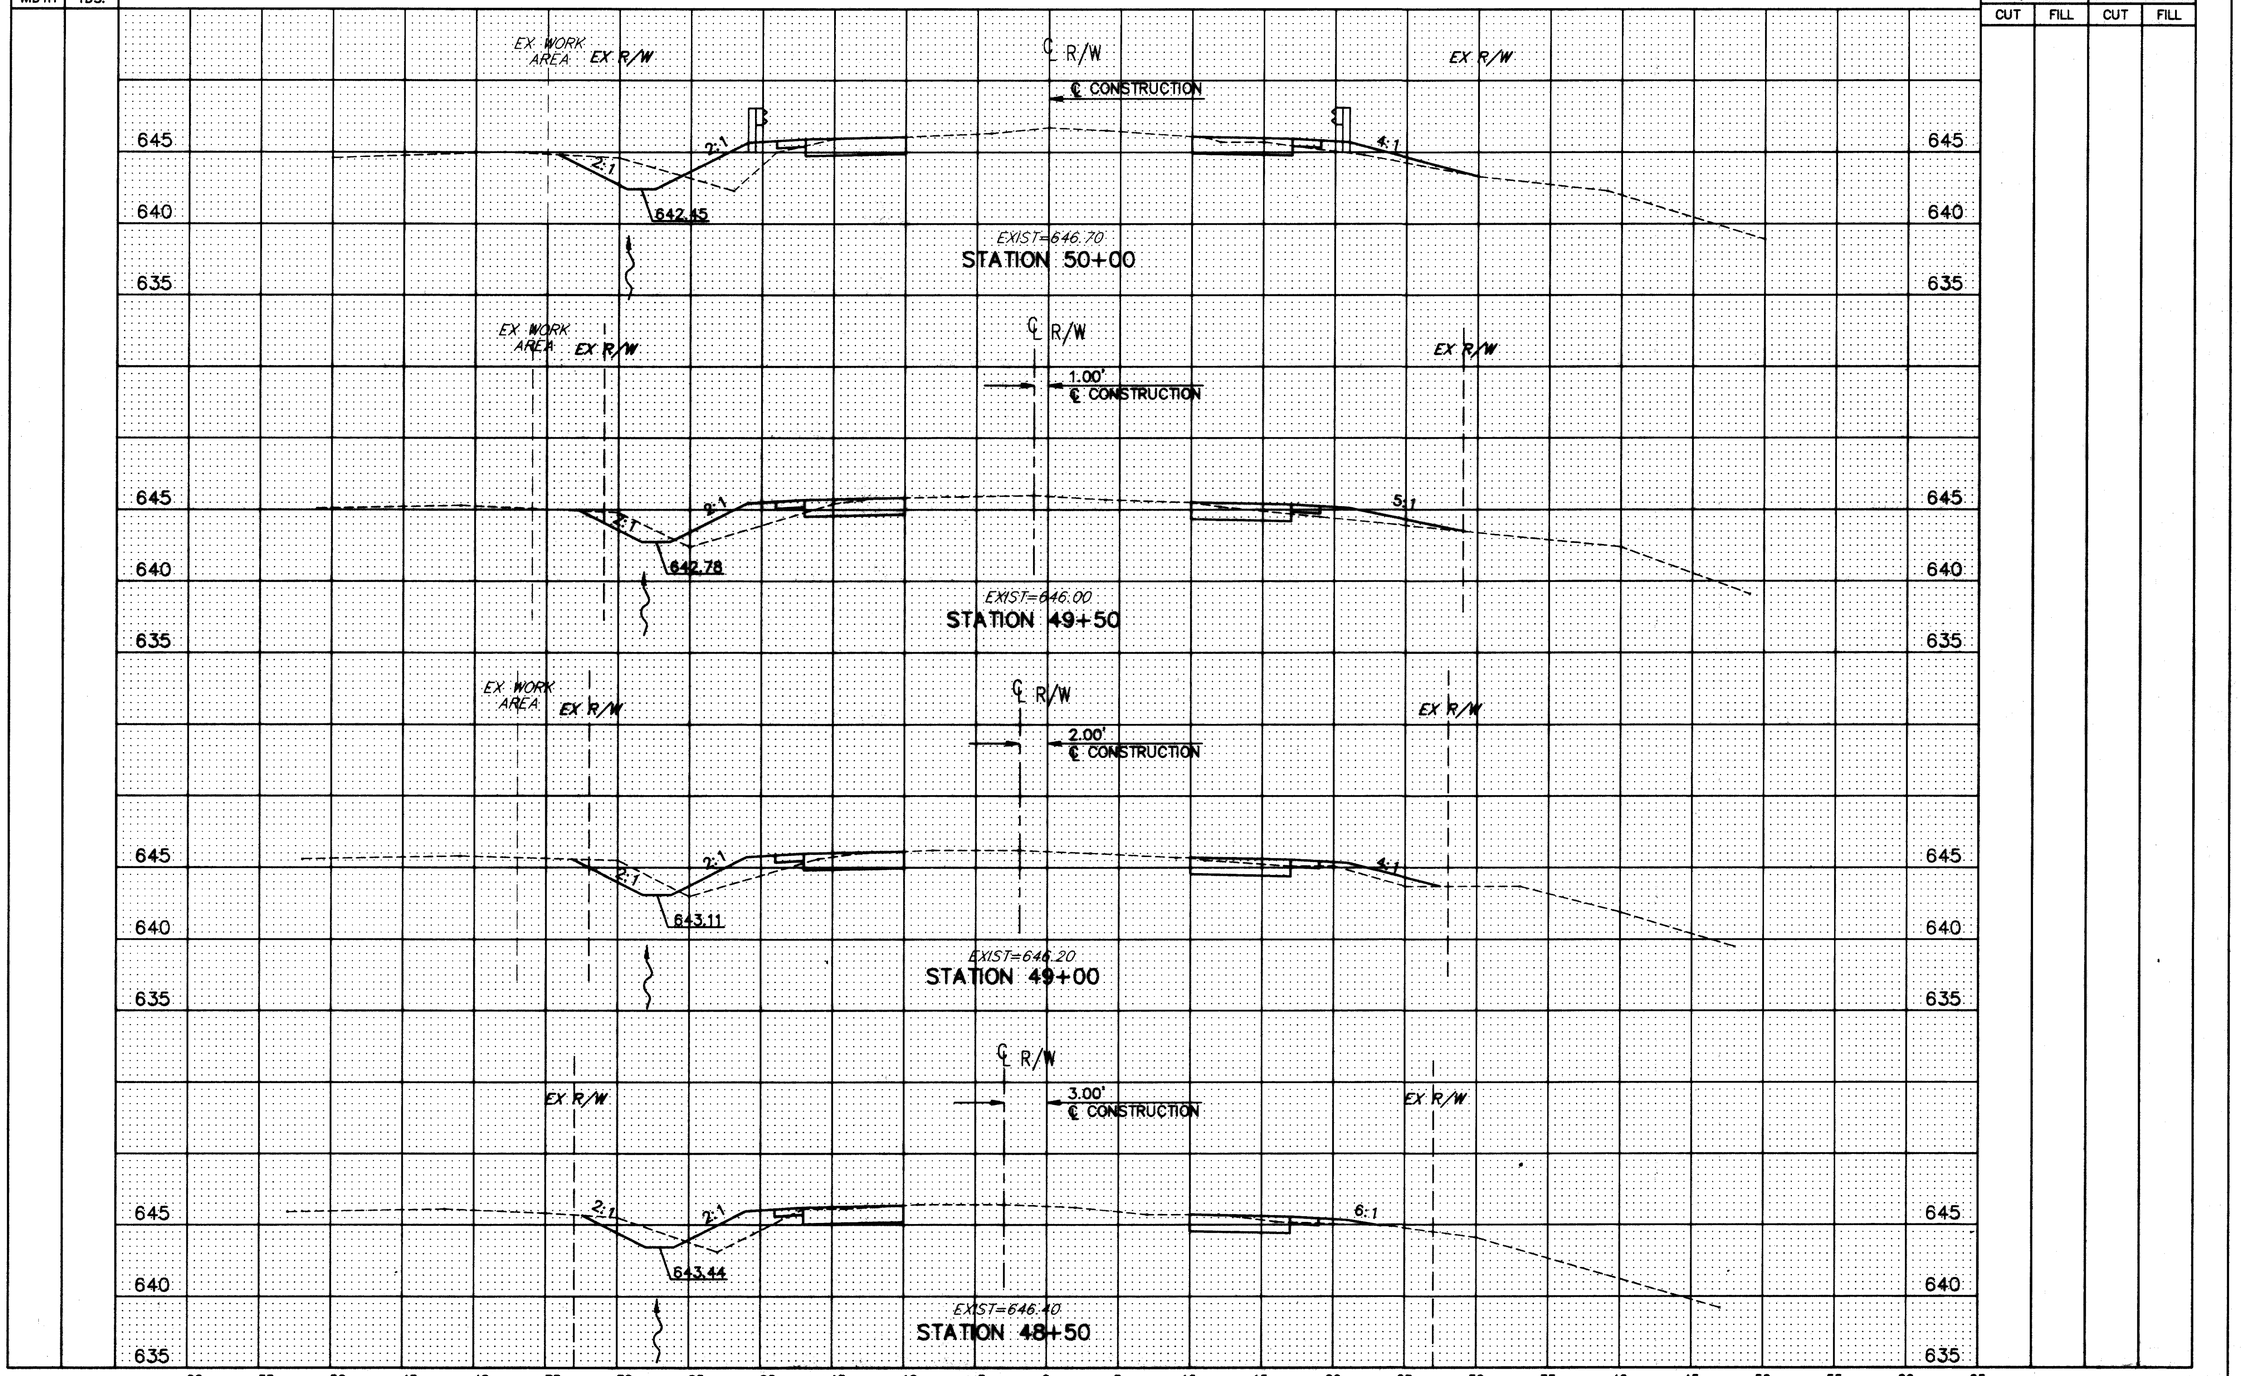

H:\CT\92535\CAD\HOPKINS\HOPX24.DWG PLOT:1"=5'

HOPKINS ROAD CROSS-SECTIONS STA. 48+50 TO STA. 50+00