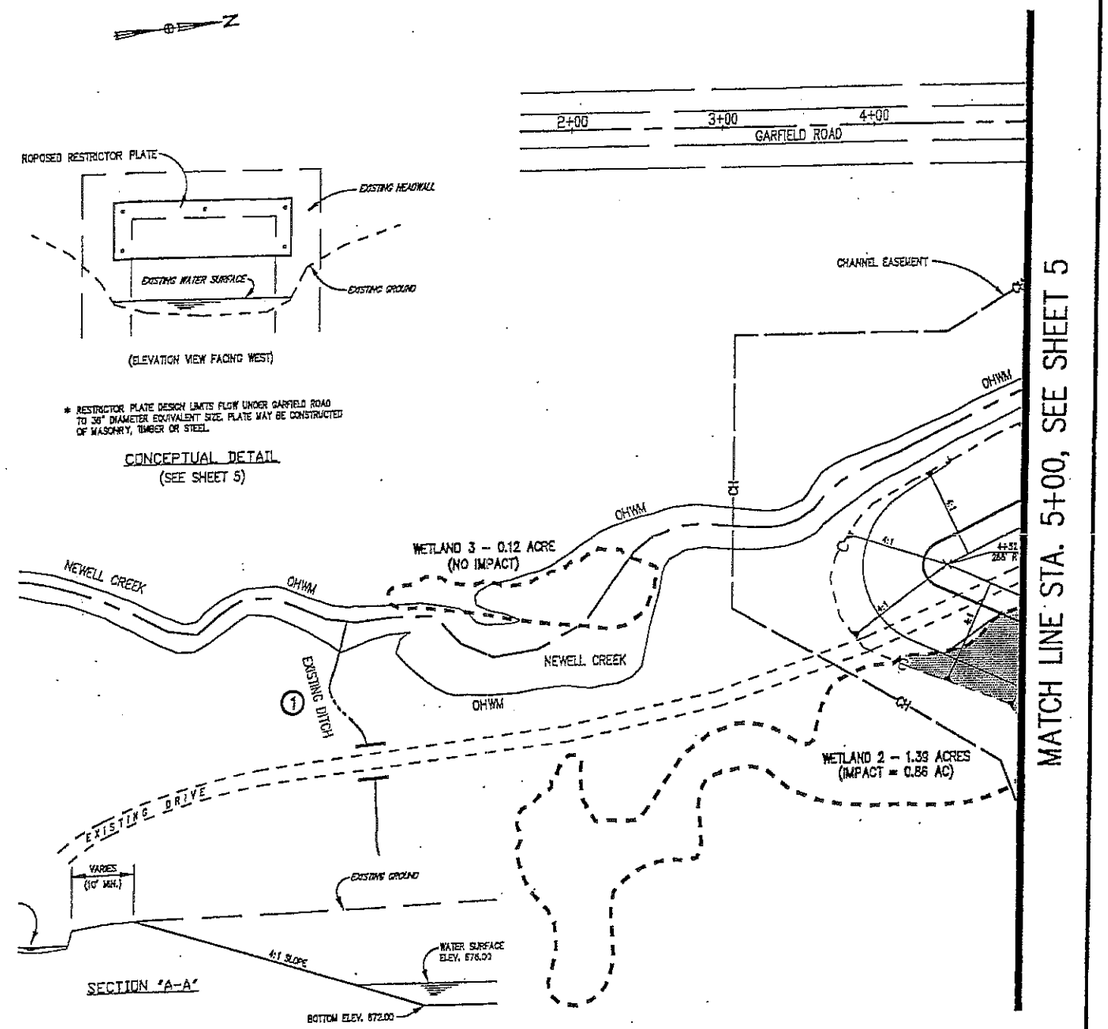

Property Owners:
1 - David Z. Norton Co.

See Sheet 5 for Impact Quantities for the Retention Basin Area

= Disturbance Due to Construction:

Approximate Scale:
1" = 100'

OHIO DEPARTMENT OF TRANSPORTATION
D/A Processing No. 2000-02812(0)
Lake County, Ohio Quad: MENTOR
Sheet 3 of 9

Waterbody:
Newell Creek, Wetlands 2, 3

Location:
Lake County, Ohio

Applicant:
Ohio Department of Transportation
1980 West Broad Street
Columbus, Ohio 43223

HNTB Ohio Inc.

Exhibit 18
Site Plan for Propo
Wetlands 2 and 3, I

IR-90 INTERCHANGE AT SR-615,
SR-615 CORRIDOR IMPROVEMENTS,
AND SR-84 RETENTION BASIN

November 2000

Sheet 4 of 19

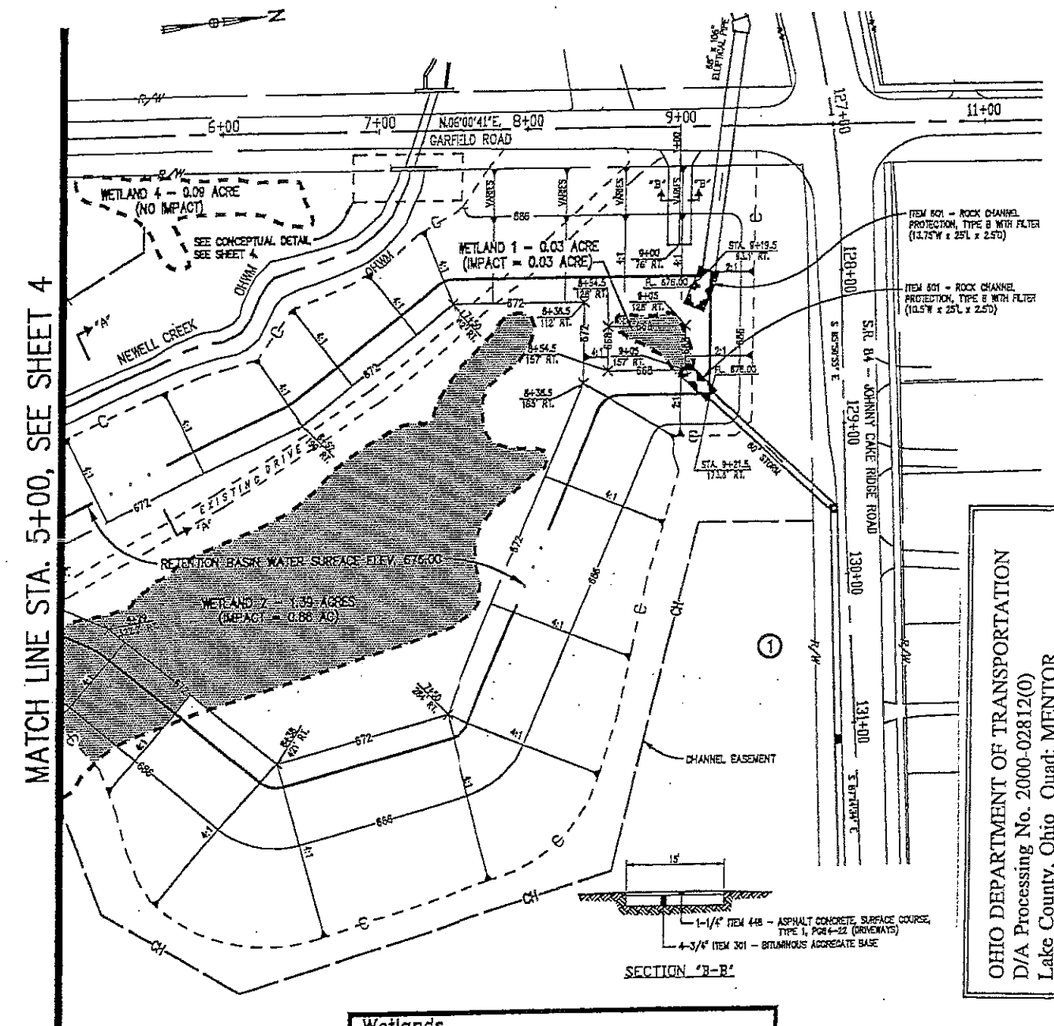

OHIO DEPARTMENT OF TRANSPORTATION
D/A Processing No. 2000-02812(0)
Lake County, Ohio Quad: MENTOR
Sheet 4 of 9

Property Owners:
1 - David Z. Norton Co.

Wetlands		
Area Drained/Filled:	0.89	acre
Excavation:	20,452	cubic yards
Fill:	0	cubic yards
Streams		
Length Drained/Filled:	0	feet
Excavation:	0	cubic yards
Fill:	0	cubic yards

= Disturbance Due to Construction:

Approximate Scale:
1" = 100'

Waterbody:
Newell Creek, Wetlands 1, 2, 4

Location:
Lake County, Ohio

Applicant:
Ohio Department of Transportation
1980 West Broad Street
Columbus, Ohio 43223

HNTB Ohio Inc.

Exhibit 18-4
Site Plan for Proposed Action
Wetlands 1, 2, and 4, Newell Creek

IR-90 INTERCHANGE AT SR-615,
SR-615 CORRIDOR IMPROVEMENTS,
AND SR-84 RETENTION BASIN

Department of
the Army
Section 404
Permit Application

November 2000

Sheet 5 of 19