* TRANSITION CURB HEIGHT
FROM 0" TO 6" IN 10'-0"

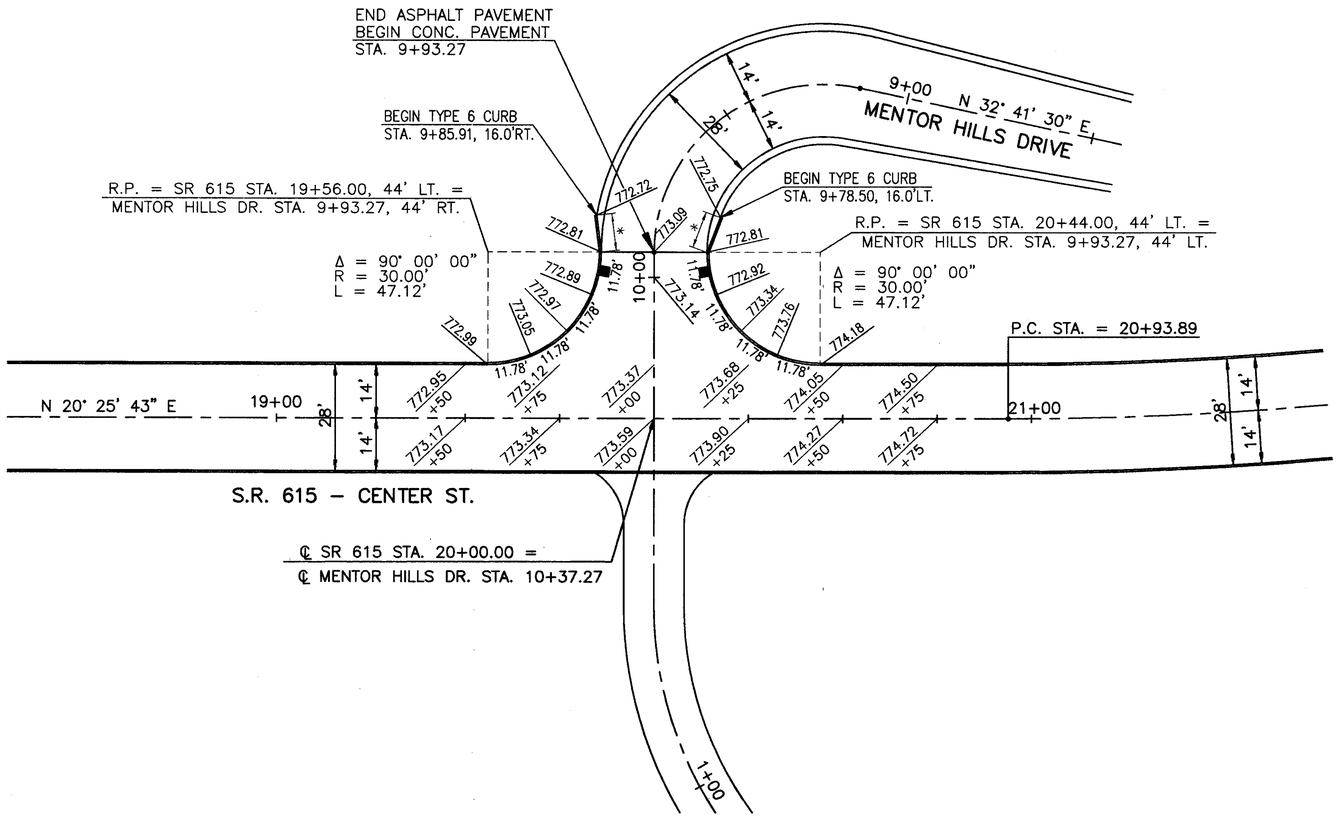

H:\CT\97125\SDSK\97125i13.DWG – PLOT SCALE = 1:20

N

0 20 40
SCALE IN FEET

CALCULATED | CHECKED

INTERSECTION DETAIL
S.R. 615 @ MENTOR HILLS DRIVE

LAK–IR90/SR615–9.26/1.51

255
393