QUANTITY CALCULATIONS
BY LEO DATE 3/73
CHKD. DAC DATE 3/73
BURGESS & NIPLE, LIMITED

FED. RD. DIVISION	STATE	PROJECT	
5	OHIO		

12
23

LAK-640-0.98
LAK-283-3.83
LAK-91-5.49

		625																					
		Signal Cable 5/c	Pretimed 2 Phase Signal Controller w/Cabinet	Traffic Signal Heads Relocated																			
REF.	LOCATION	L.F.	EA.	EA.																			
A	E. Side of E. 332 St.	60	1																				
B	N. Side of Vine St.	5																					
	Span A to B	125		1																			
	TOTALS	190	1	1																			

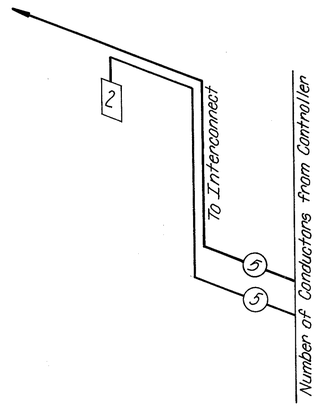

WIRING DIAGRAM

CONTROLLER DATA

		Phase				
		A		B		Flash
		R/W	C	R/W	C	
Sequence	Signal 1	G	Y	R	R	Y
	Signal 2	R	R	G	Y	R

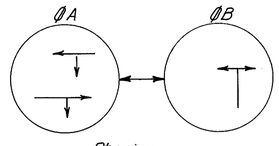

Phasing Sequence

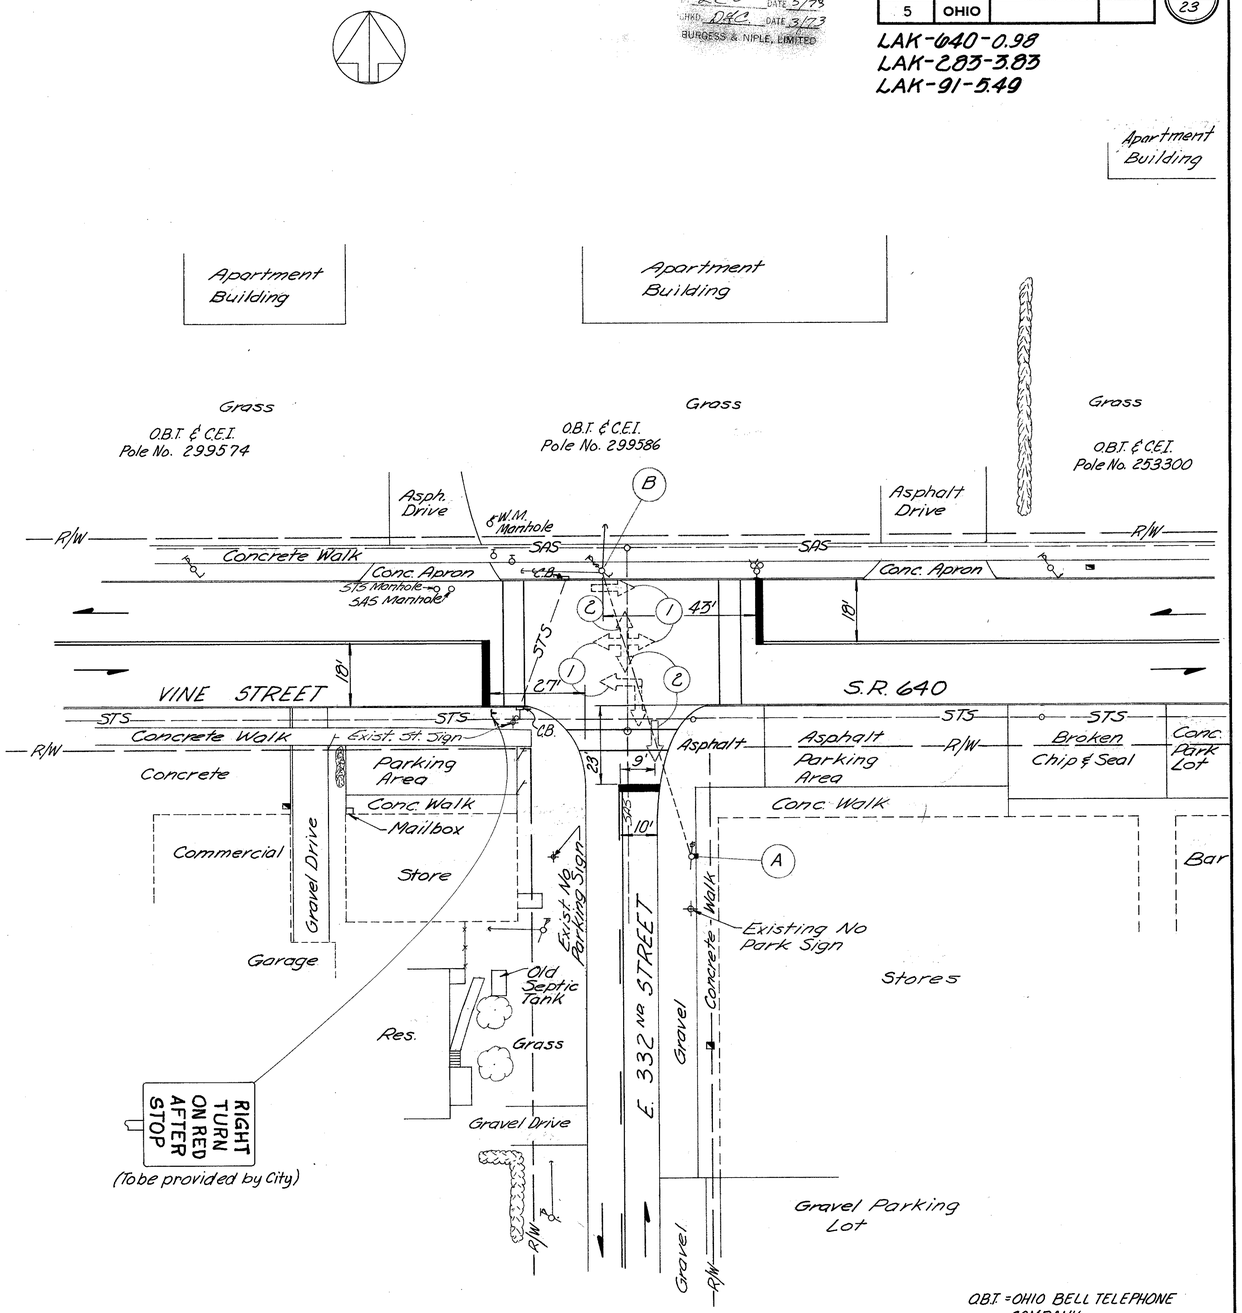

For Pavement Marking Detail See Sheet 13

O.B.T. = OHIO BELL TELEPHONE COMPANY
C.E.I. = CLEVELAND ELECTRIC ILLUMINATING COMPANY

100% City Funds

VINE ST. & E. 332 ST. SIGNAL PLAN