FED. RD. DIVISION	STATE	PROJECT		97 / 100
2	OHIO			

LAK-640-2.56

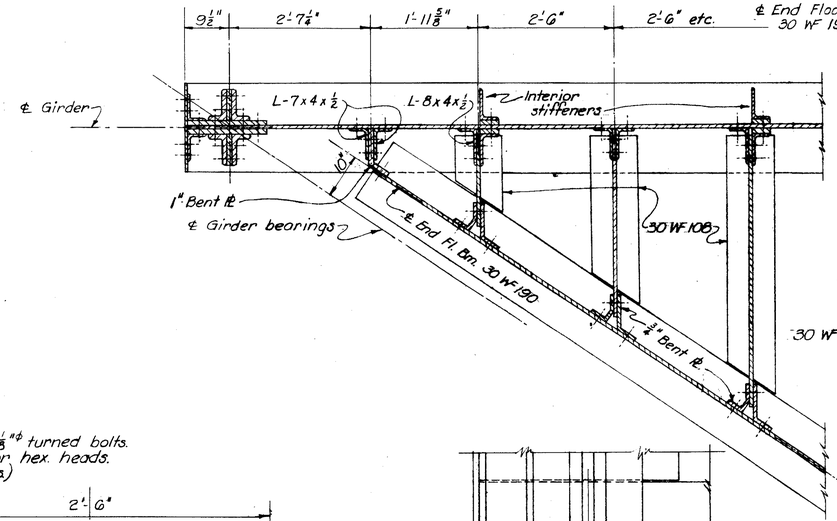

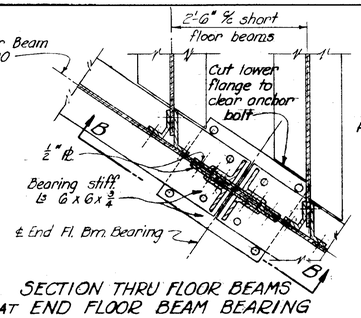

SECTION THRU FLOOR BEAMS AT END FLOOR BEAM BEARING

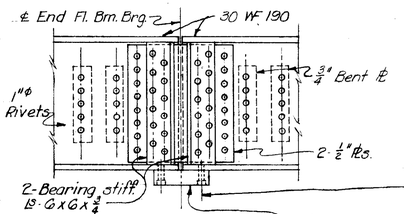

VIEW B-B

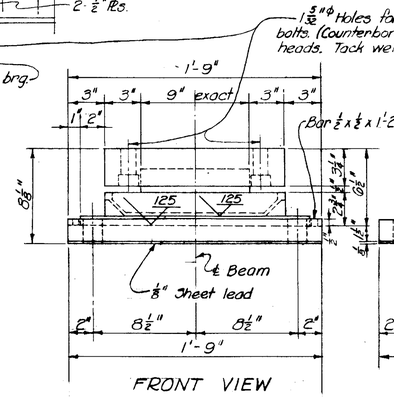

FRONT VIEW

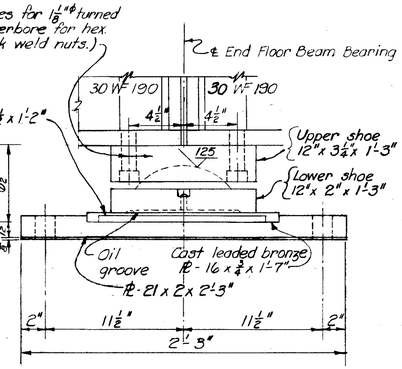

SIDE VIEW

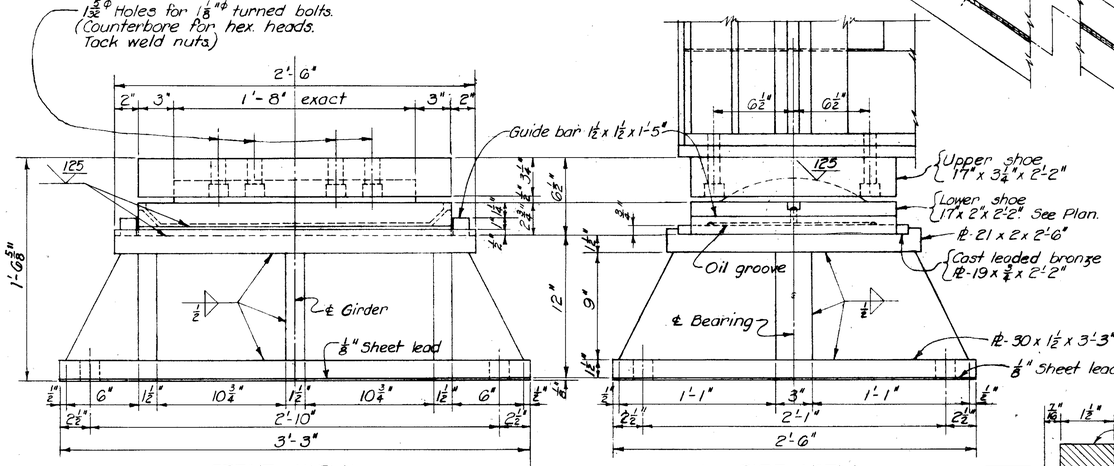

FRONT VIEW SIDE VIEW

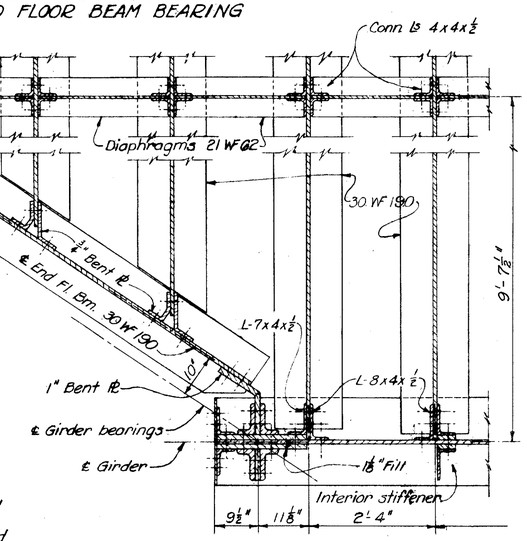

PART SECTION THRU FLOOR BEAMS

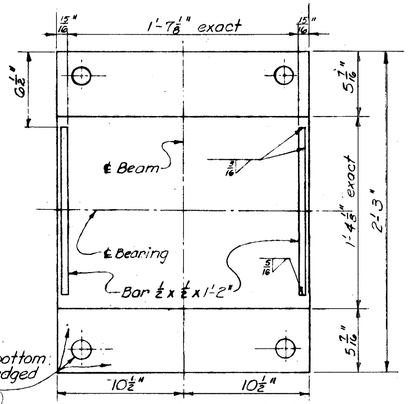

PLAN OF BOTTOM PLATE

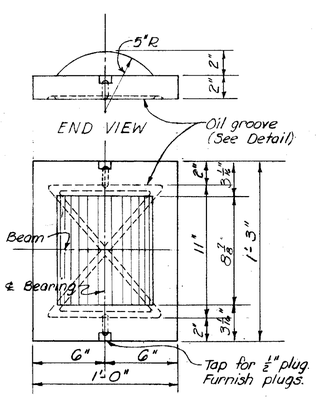

PLAN OF LOWER SHOE

DETAILS OF FLOOR BEAM BEARINGS ON ABUTMENTS (EXP.)

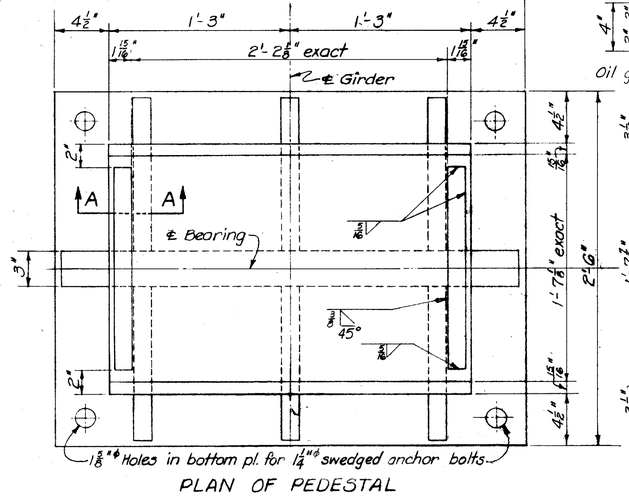
4½" 1'-3" 1'-3" 4½"
1⅝" 2'-2⅝" exact 1⅝"
℄ Girder
2"
A A
℄ Bearing
3"
45°
2'-6"
1'-7⅝" exact
4½"
1⅝"
2"
1⅛"
1⅝"
1⅛"
1⅝"
1⅛"
1⅝