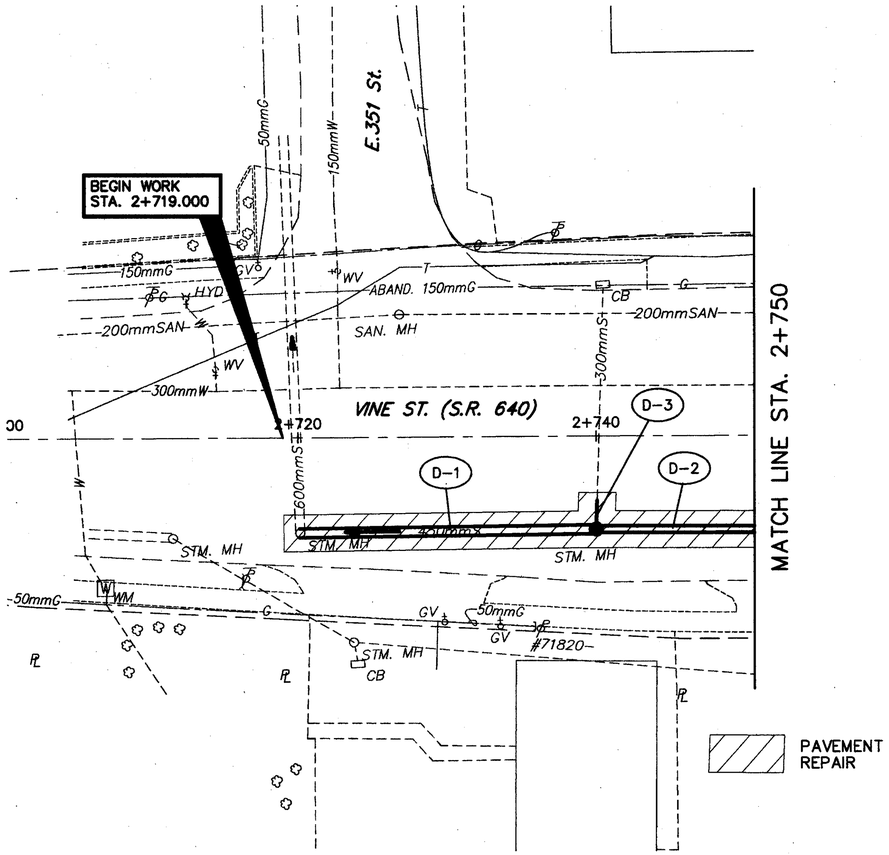

PAVEMENT REPAIR

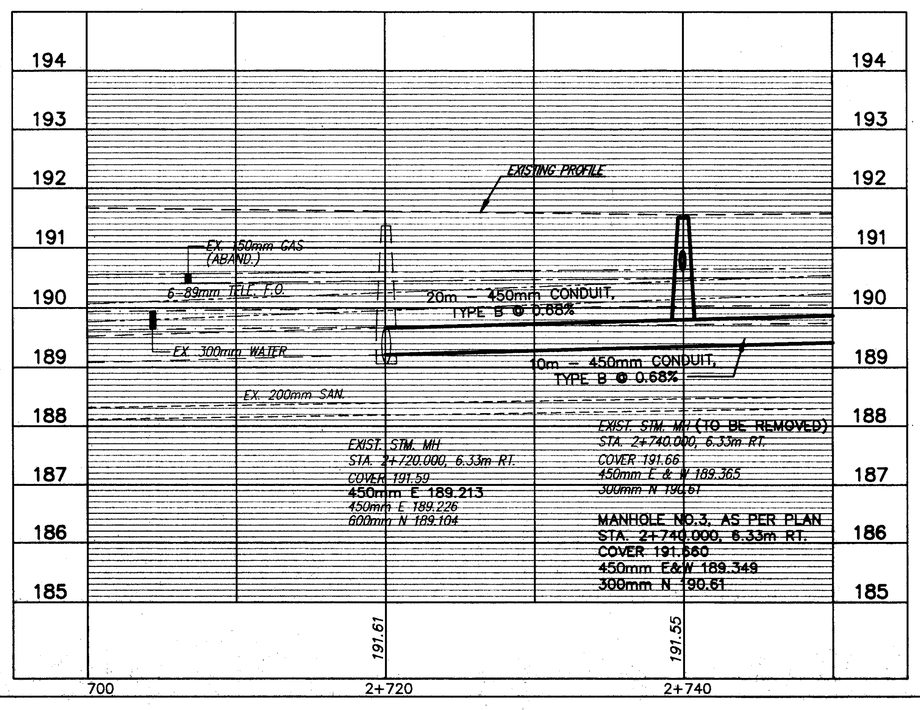

FOR TYPICAL SECTIONS, SEE SHEETS 3-7
FOR ROADWAY, DRAINAGE AND SANITARY QUANTITIES, SEE SHEET 46
FOR CROSS SECTIONS AND PIPE PROFILES, SEE SHEETS 65-77
FOR INTERSECTION DETAILS, SEE SHEETS 123-129
FOR DRIVEWAY PROFILES, SEE SHEETS 130-137
FOR DRIVEWAY DETAILS, SEE SHEET 138
FOR DRAINAGE DETAILS, SEE SHEETS 139-140
FOR WATER WORK DETAILS, SEE SHEETS 141-144
FOR MONUMENT LOCATIONS, SEE SHEET 2
FOR SIGNAL PLAN, SEE SHEETS 150-158
FOR SIGNING PLAN, SEE SHEETS 165-168
FOR PAVEMENT MARKING DETAILS, SEE SHEET 159-164
FOR SAW CUT AT EXISTING PARKING LOTS, SEE SHEET 138
FOR SUB-SUMMARIES, SEE SHEETS 32-43

N

HORIZONTAL SCALE IN METERS

CALC. BY:
CHECKED BY:

PLAN AND PROFILE S.R. 640
BEGIN WORK TO STA. 2+750

LAK - 640 - 2.865 (1.78)

H:\1998\98208\SDSK\BORDERS.DWG (SHTO)