PROPERTY MAP
LAK – 640 – 2.76

LOT NOS. 9 & 10 CARD TRACT in the GORE
ORIGINAL WILLOUGHBY TOWNSHIP
CITY OF EASTLAKE
(CITY OF WILLOUGHBY)
LAKE COUNTY

metric units

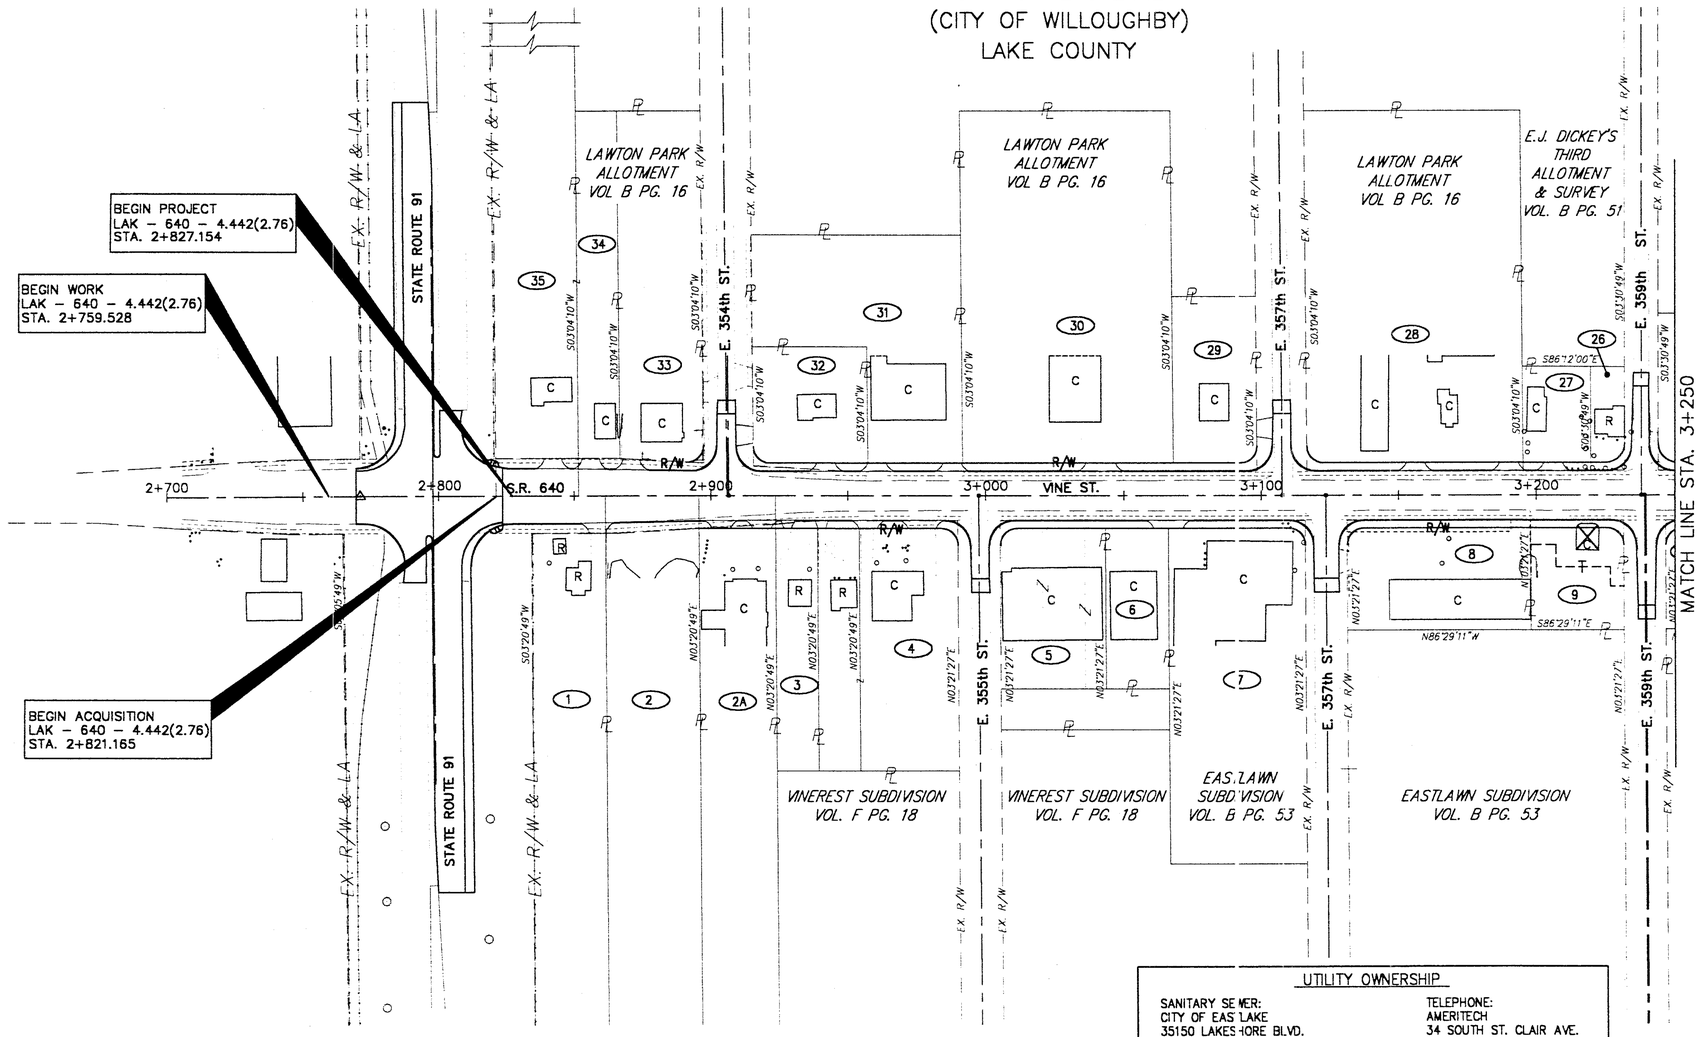

PARCEL OWNERSHIP

1. JEROME GRABNER
2. MONREAL FUNERAL HOME
2A. MONREAL & MONREAL, INC.
3. RICHARD R. REEHER
4. S.A.S.
5. ARMPIT EAST LTD. PARTNERSHIP
6. FLORA J. LEVIN 50% INT.
   LEE R. KRAVITZ 22–1/2% INT.
   JAY D. KRAVITZ 22–1/2% INT.
   E. RICHARD KRAVITZ 5% INT.
7. VIVIANI FAMILY LTD. PARTNERSHIP
8. GIGLIO & MADALENA COCCA
9. JERRY & KATHLEEN POLANZ
26. ELVERIN PICOU AND LORETTA PICOU
27. HARRY C. & DONA M. YONKURA
28. PHILLIP PITRONE
29. RAYMOND & JUDITH L. MITCHELL
30. MICHAEL G. & TERRANCE K. MILLER
31. J. MELVIN ANDREWS & SCOTT M. ANDREWS A. PARTNERSHIP
32. ANTHONY & BLAZENKA KARDUM
33. HELAINE S. ZEMEL
34. SUSAN M. GEORGE
35. BKDD INC.

STRUCTURE KEY

R — RESIDENTIAL BUILDING

C — COMMERCIAL BUILDING

UTILITY OWNERSHIP

SANITARY SEWER:
CITY OF EASTLAKE
35150 LAKESHORE BLVD.
EASTLAKE, OHIO 44094
TELE.: (216) 951-1416

WATER LINES
LAKE COUNTY WATER DEPARTMENT
38270 AQUARIUS PARKWAY
WILLOUGHBY, OHIO 44094
TELE.: (216) 942-8222

ELECTRIC:
CLEVELAND ELECTRIC ILLUMINATING CO.
ROOM 477, P.O. BOX 5000
CLEVELAND, OHIO 44101
TELE.: (216) 622-9800

TELEPHONE:
AMERITECH
34 SOUTH ST. CLAIR AVE.
PAINESVILLE, OHIO 44077
TELE.: (216) 352-9464

GAS:
EAST OHIO GAS
1201 EAST 55th
CLEVELAND, OHIO 44103
TELE.: (216) 432-683

CABLE TELEVISION:
CONTINENTAL CABLEVISION
35550 VINE STREET
EASTLAKE, OHIO 44094
TELE.: (216) 953-0386

THE LOCATION OF THE UNDERGROUND UTILITIES SHOWN ON THE PLANS ARE AS OBTAINED FROM SO-DEEP OF MANASSAS VIRGINIA, AS REQUIRED BY SECTION 153.64 O.R.C.

REV.	DATE	DESCRIPTION
1	10/28/99	CHANGED OWNER NAME PCL 26

DATE OF COMPLETION

SCALE IN METERS: 10 0 10 20

FEDERAL PROJECT NO. 14199

STATE PROJECT NO. 126430

PROPERTY MAP
STA. 2+700 TO STA. 3+250

LAK – 640 – 2.865 (1.78)

2 / 21

170
189

H:\1998\98208\ROW\PROPMAP.DWG