PROPERTY MAP
LAK – 640 – 2.76

LOT NOS. 9 & 10 CARD TRACT in the GORE
ORIGINAL WILLOUGHBY TOWNSHIP
CITY OF EASTLAKE
(CITY OF WILLOUGHBY)
LAKE COUNTY

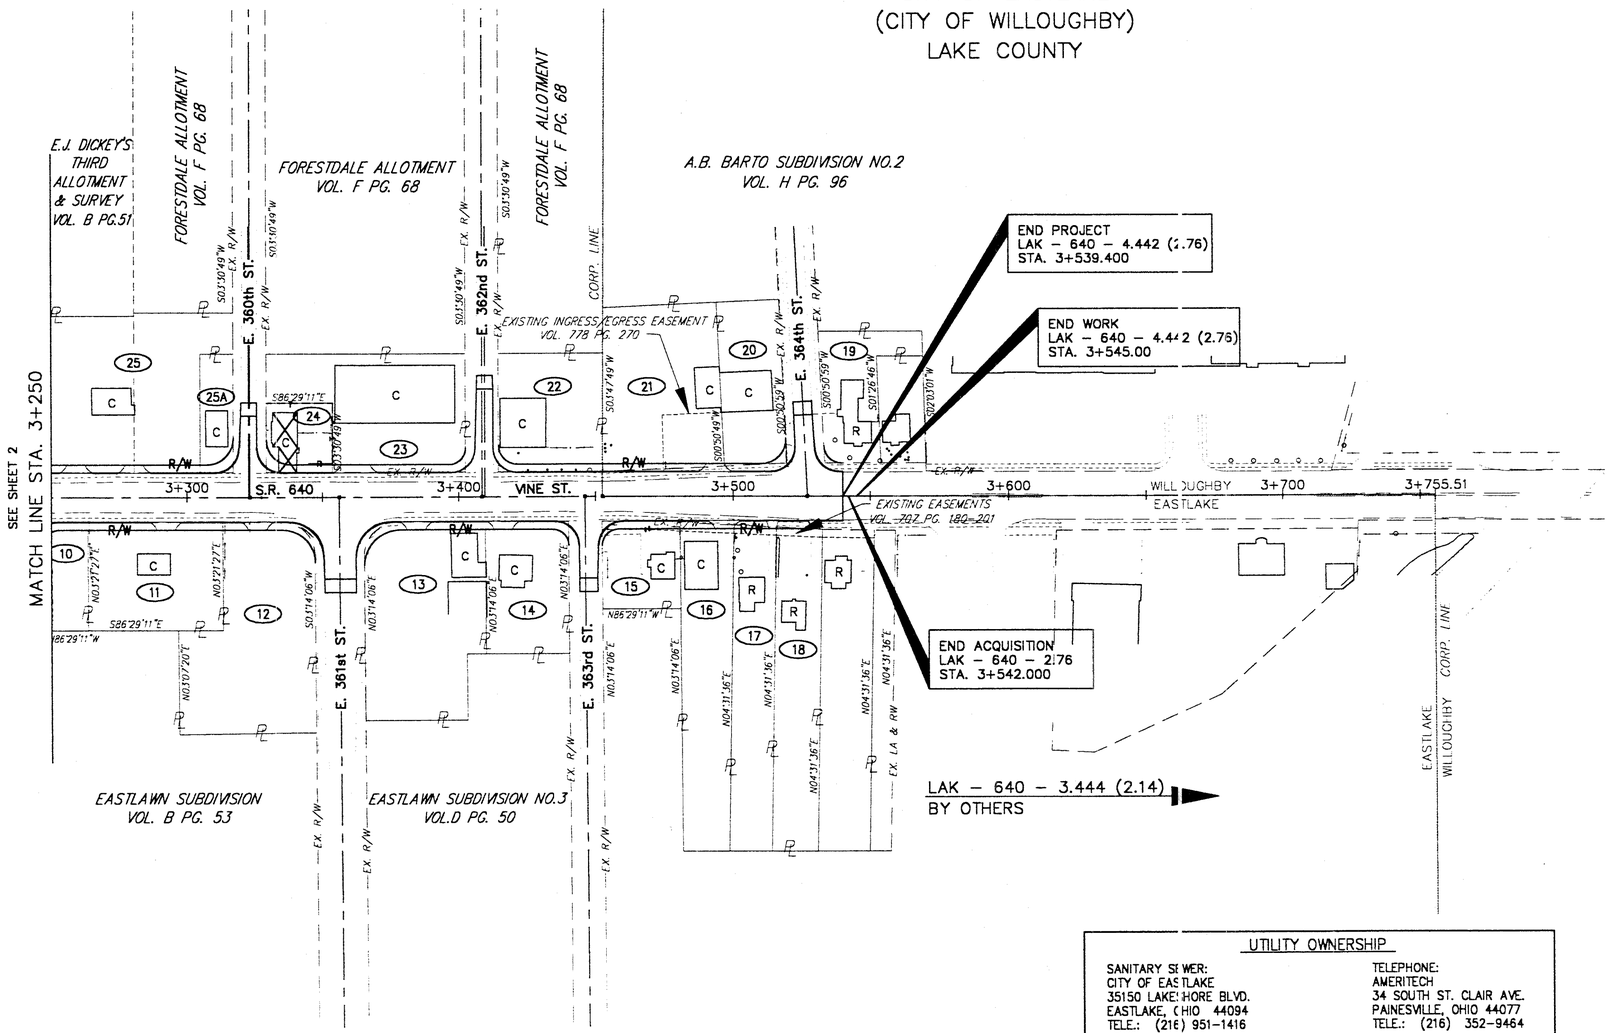

(10) ROBERT WATSON
(11) EAST END RO BURTON, INC.
(12) STEVEN BURKO JR. 1/3 ET AL
(13) VINE STREET DEVELOPMENT, AN OHIO GENERAL PARTNERSHIP
(14) WILLIAM J. FAKULT
(15) GERALD A. NODA
(16) CHARLES W. KAUFMAN
(17) MATILDA F. COTE
(18) STEVEN BURKO JR. & AL RUTKAUSKAS
(19) EARL & MARJORIE ANDERSON
(20) ANTHONY D. MARCHESANO TR.
(21) STANLEY D. & LINDA A. LEFF
(22) ROBERT C. & JEAN M. HAVERSTRAW
(23) ROBERT C. & JEAN M. HAVERSTRAW
(24) WILLIAM E. & JOHANNA L. PORTER
(25) JERRY J. ARKO JR.
(25A) MARY E. ARKO

STRUCTURE KEY

R — RESIDENTIAL BUILDING
C — COMMERCIAL BUILDING

UTILITY OWNERSHIP

SANITARY SEWER:
CITY OF EASTLAKE
35150 LAKESHORE BLVD.
EASTLAKE, OHIO 44094
TELE.: (216) 951-1416

WATER LINES:
LAKE COUNTY WATER DEPARTMENT
38270 AQUARIUS PARKWAY
WILLOUGHBY, OHIO 44094
TELE.: (216) 942-8222

ELECTRIC:
CLEVELAND ELECTRIC ILLUMINATING CO.
ROOM 477, P.O. BOX 5000
CLEVELAND, OHIO 44101
TELE.: (216) 622-9800

TELEPHONE:
AMERITECH
34 SOUTH ST. CLAIR AVE.
PAINESVILLE, OHIO 44077
TELE.: (216) 352-9464

GAS:
EAST OHIO GAS
1201 EAST 55th
CLEVELAND, OHIO 44103
TELE.: (216) 432-683

CABLE TELEVISION:
CONTINENTAL CABLEVISION
35550 VINE STREET
EASTLAKE, OHIO 44094
TELE.: (216) 953-0386

THE LOCATION OF THE UNDERGROUND UTILITIES SHOWN ON THE PLANS ARE AS OBTAINED FROM SO-DEEP OF MANASSAS VIRGINIA, AS REQUIRED BY SECTION 1333.64 O.R.C.

REV.	DATE	DESCRIPTION
1	02/09/2000	UPDATED OWNER NAME PG. 13

DATE OF COMPLETION

metric units

SCALE IN METERS

FEDERAL PROJECT NO. 14199

STATE PROJECT NO. 126430

PROPERTY MAP
STA. 3+250 TO STA. 3+545

LAK – 640 – 2.865 (1.78)

3/21

171
189

H:\1998\98208\ROW\PROPMAP.DWG