PROPERTY MAP
LAK – 640 – 2.76

LOT NOS. 9 & 10 CARD TRACT in the GORE
ORIGINAL WILLOUGHBY TOWNSHIP
CITY OF EASTLAKE
(CITY OF WILLOUGHBY)
LAKE COUNTY

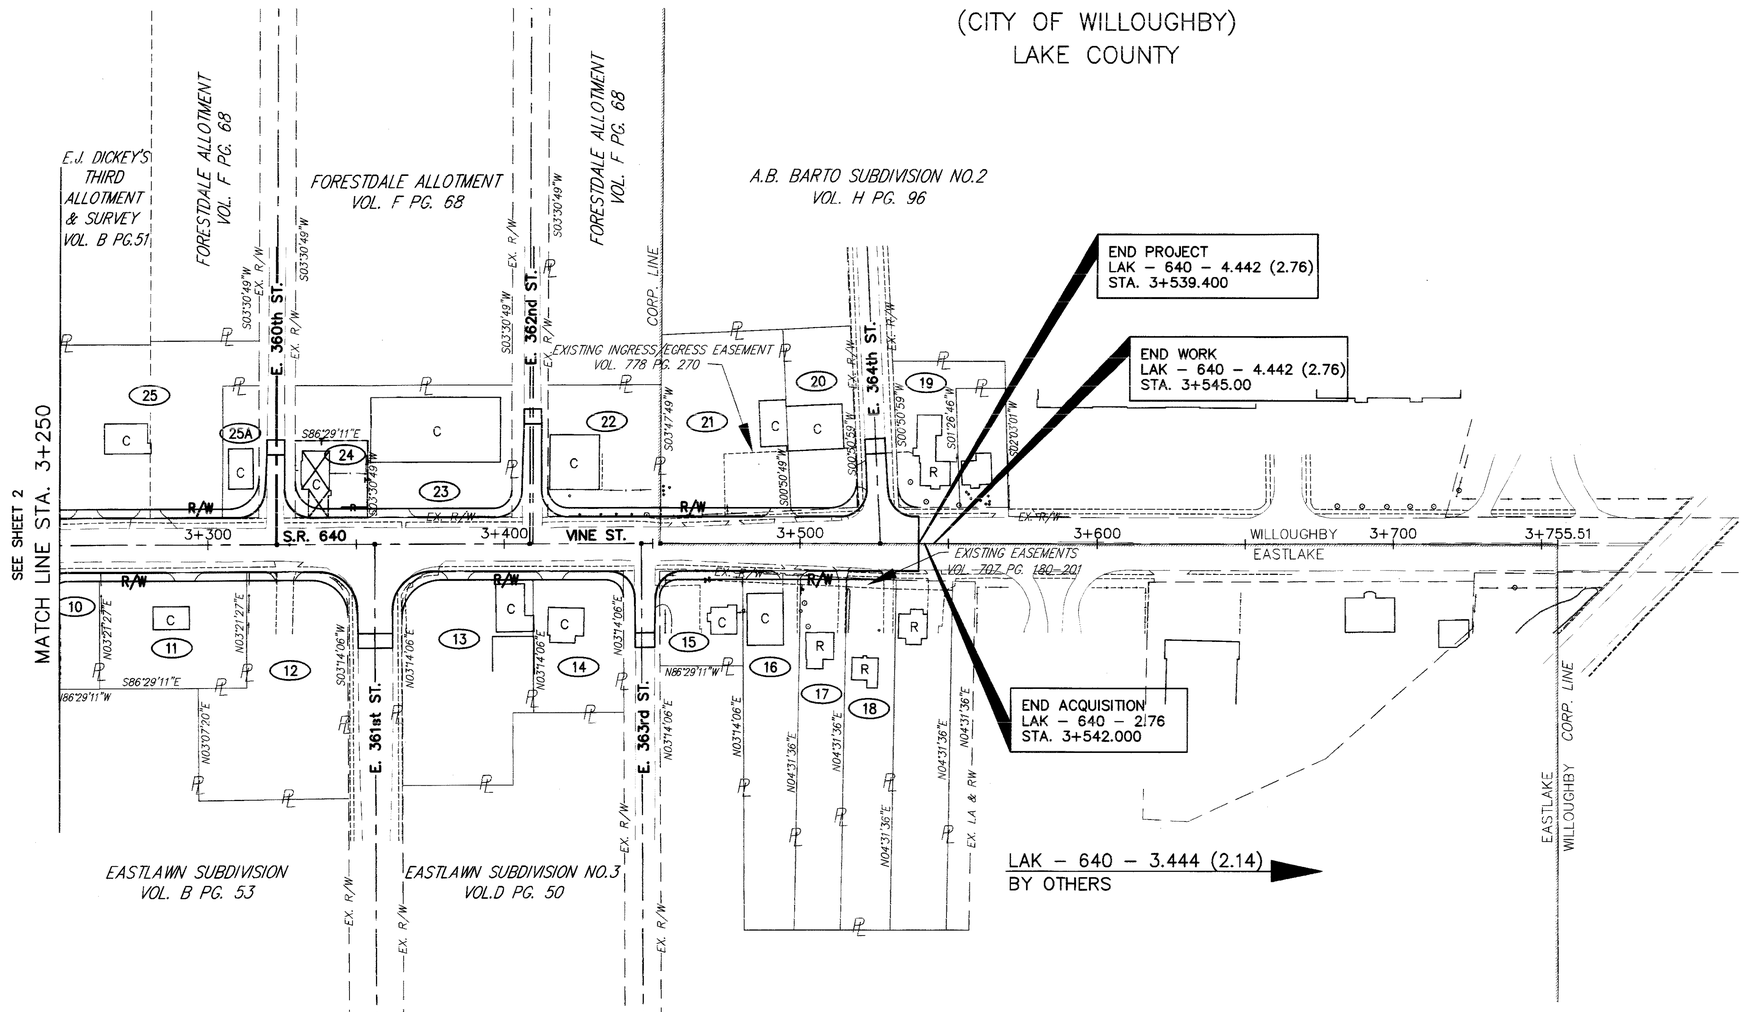

10 ROBERT WATSON
11 EAST END RO BURTON, INC.
12 STEVEN BURKO JR. 1/3 ET AL
13 VINE STREET DEVELOPMENT, AN OHIO GENERAL PARTNERSHIP
14 WILLIAM J. FAKULT
15 GERALD A. NODA
16 CHARLES W. KAUFMAN
17 MATILDA F. COTE
18 STEVEN BURKO JR. & AL RUTKAUSKAS
19 EARL & MARJORIE ANDERSON
20 ANTHONY D. MARCHESANO TR.
21 STANLEY D. & LINDA A. LEFF
22 ROBERT C. & JEAN M. HAVERSTRAW
23 ROBERT C. & JEAN M. HAVERSTRAW
24 WILLIAM E. & JOHANNA L. PORTER
25 JERRY J. ARKO JR.
25A MARY E. ARKO

STRUCTURE KEY

R RESIDENTIAL BUILDING

C COMMERCIAL BUILDING

UTILITY OWNERSHIP

SANITARY SEWER:
CITY OF EASTLAKE
35150 LAKESHORE BLVD.
EASTLAKE, OHIO 44094
TELE.: (216) 951–1416

WATER LINES:
LAKE COUNTY WATER DEPARTMENT
38270 AQUARIUS PARKWAY
WILLOUGHBY, OHIO 44094
TELE.: (216) 942–8222

ELECTRIC:
CLEVELAND ELECTRIC ILLUMINATING CO.
ROOM 477, P.O. BOX 5000
CLEVELAND, OHIO 44101
TELE.: (216) 622–9800

TELEPHONE:
AMERITECH
34 SOUTH ST. CLAIR AVE.
PAINESVILLE, OHIO 44077
TELE.: (216) 352–9464

GAS:
EAST OHIO GAS
1201 EAST 55th
CLEVELAND, OHIO 44103
TELE.: (216) 432–683

CABLE TELEVISION:
CONTINENTAL CABLEVISION
35550 VINE STREET
EASTLAKE, OHIO 44094
TELE.: (216) 953–0386

THE LOCATION OF THE UNDERGROUND UTILITIES SHOWN ON THE PLANS ARE AS OBTAINED FROM SO–DEEP OF MANASSAS VIRGINIA, AS REQUIRED BY SECTION 153.64 O.R.C.

REV.	DATE	DESCRIPTION
1	02/09/2000	UPDATEED OWNER NAME PCL 13

DATE OF COMPLETION

metric units

SCALE IN METERS 10 0 10 20

FEDERAL PROJECT NO. 14199

STATE PROJECT NO. 126430

PROPERTY MAP
STA. 3+250 TO STA. 3+545

LAK - 640 - 2.865 (1.78)

3/21

171/189

H:\1998\98208\ROW\PROPMAP.DWG