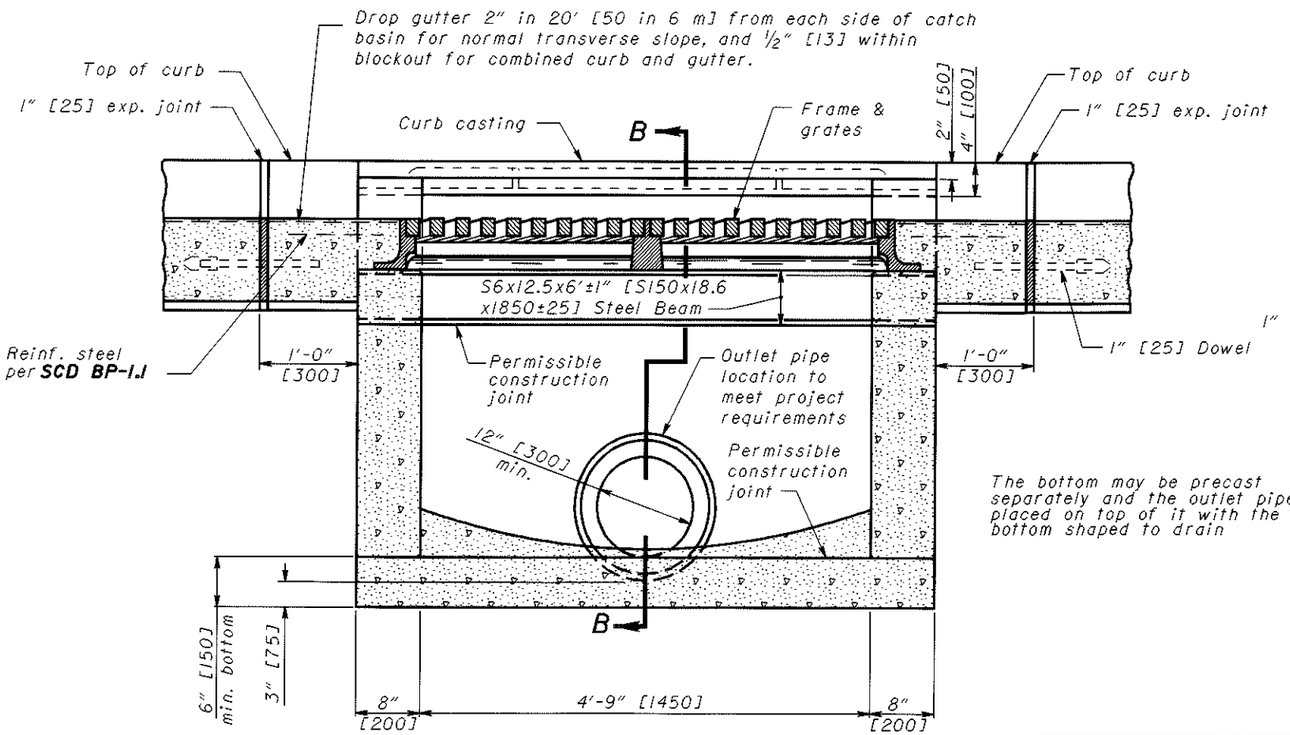

SECTION A-A

1 Dowel location for curb & gutter

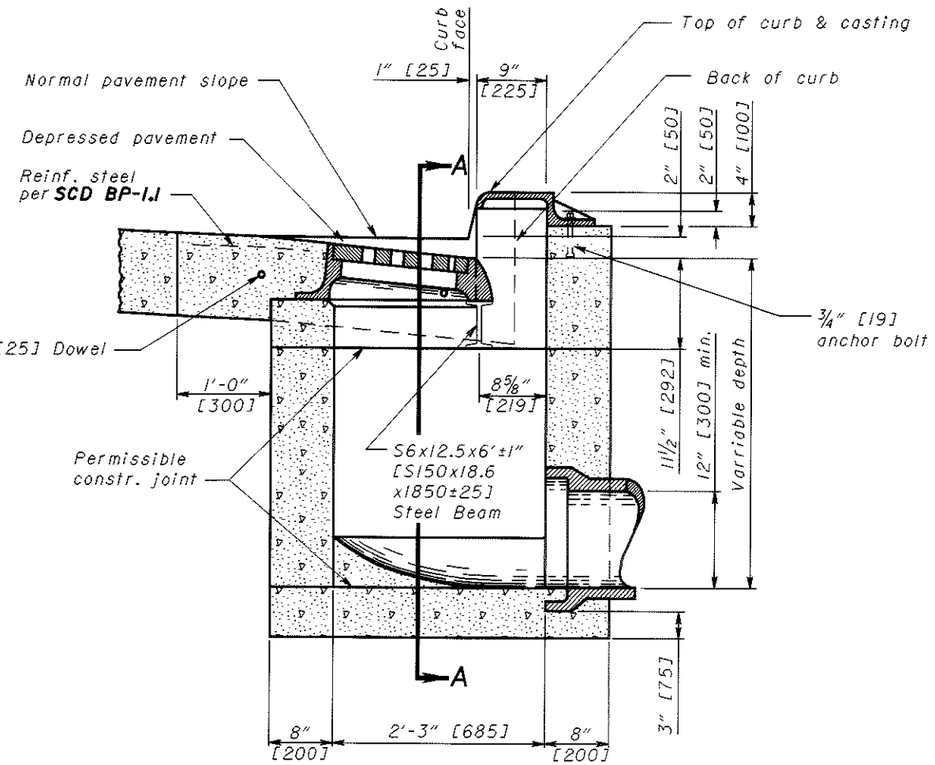

SECTION B-B
WITH CURB
(2" [50] DEPRESSION)

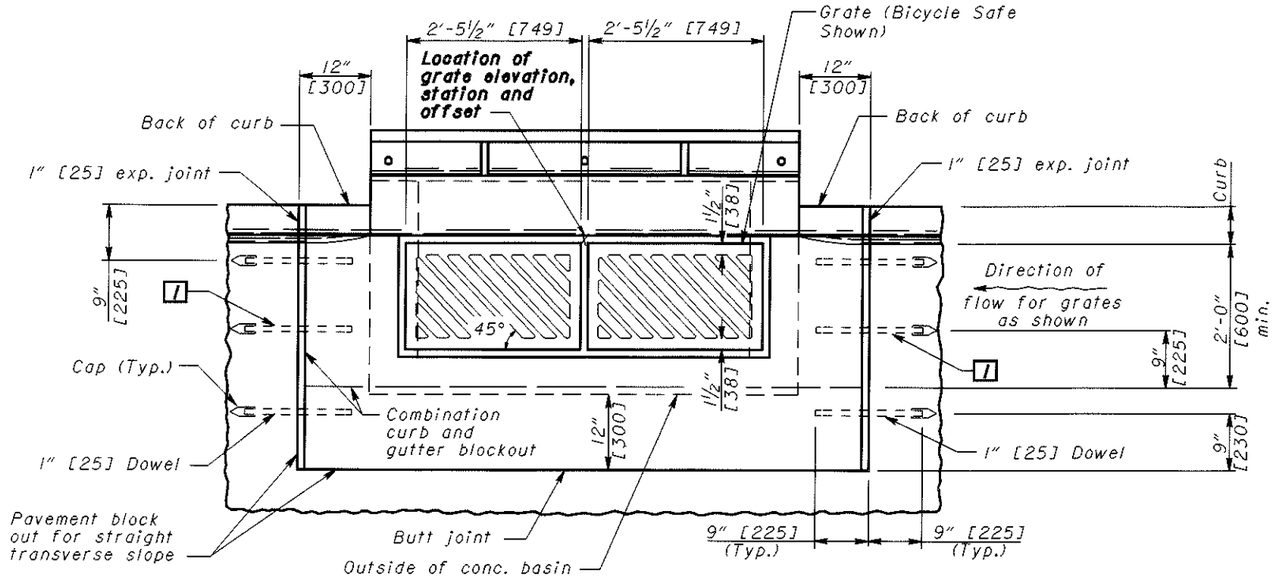

PLAN OF CATCH BASIN AND PAVEMENT JOINTS

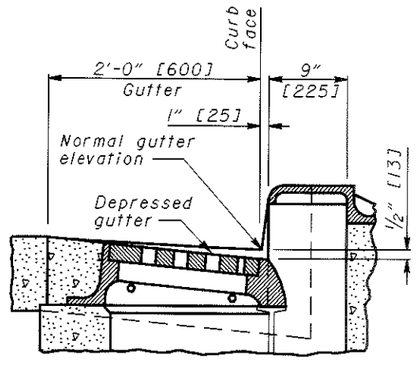

SECTION B-B
WITH CURB & GUTTER
(½" [13] DEPRESSION)

See Sht. 2/2 for NOTES

CATCH BASIN No. 3

THIS DRAWING REPLACES CB-2.1M DATED 7-12-95.

OHIO DEPARTMENT OF TRANSPORTATION
ROADWAY DESIGN ENGINEER
7-20-01
DATE

REVISIONS

STDS. ENGR. D. Focke
DRAWN D. Focke

All metric dimensions [in brackets [ ]] are in millimeters unless otherwise noted.

ROADWAY ENGINEERING SERVICES

STANDARD ROADWAY CONSTRUCTION DRAWING
CATCH BASIN No. 3

NUMBER CB-2.1

1/2