LAK-640-3.444(2.14)

CITY OF EASTLAKE
CITY OF WILLOUGHBY
LAKE COUNTY
T-10N & R-10W

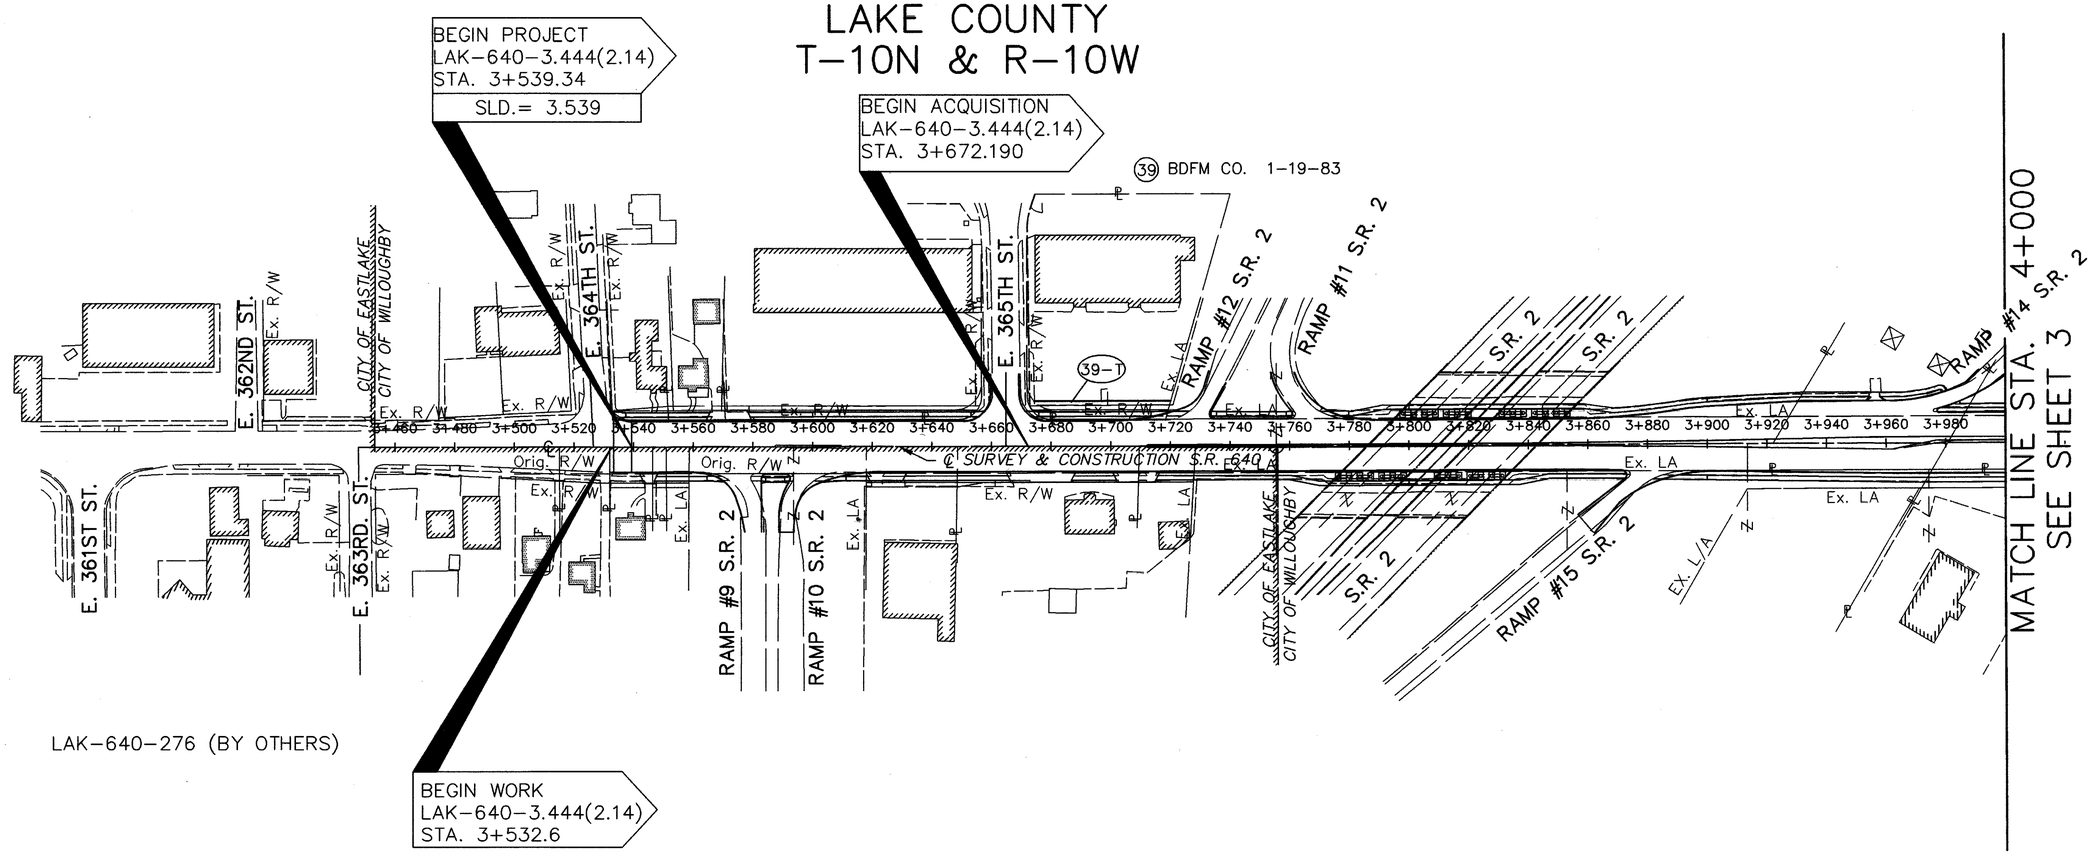

UTILITIES

LISTED BELOW ARE ALL UTILITIES LOCATED WITHIN THE PROJECT CONSTRUCTION LIMITS TOGETHER WITH THEIR RESPECTIVE OWNERS.

AMERITECH
13630 LORAIN AVE, 4TH FLOOR
CLEVELAND, OHIO 44111
ATTN: DAVE ZIEL
(216) 476-6141

CLEVELAND ELECTRIC ILLUMINATING CO.
7755 AUBURN RD.
PAINESVILLE, OHIO 44077
ATTN: RICH KERNEY
(216) 350-7751

LAKE CO. DEPT. OF UTILITIES
ADMINISTRATION BUILDING
105 MAIN ST.
PAINESVILLE, OHIO 44077
ATTN: ALBERT SAARI
(216) 664-3247

EAST OHIO GAS CO.
1201 EAST 55TH STREET
CLEVELAND, OHIO 44103
ATTN: PAULA HIGALGO
(216) 736-6675

Os AIR, INC.
8635 EAST AVENUE
MENTOR, OHIO 44060-4336
ATTEN: JAMES A. BUCHANAN

CONTINENTAL CABELVISION
7820 DIVISION DRIVE
MENTOR, OHIO 44060
ATTN: BILL NICK

THE LOCATION OF THE UNDERGROUND UTILITIES SHOWN ON THE PLANS ARE AS OBTAINED FROM THE OWNERS AS REQUIRED BY SECTION 153.64 O.R.C.

CONVENTIONAL SIGNS

County Line
Township Line
Section Line
Corporation Line or
Fence Line (existing) (proposed)
Center Line
Trees Stumps (to be removed)
Utility Poles: Telephone Power Light
Limited Access (only) Ex. LA
Limited Access & Right of Way Ex. LA-R/W
Existing Right of Way Ex. R/W
Proposed Right of Way R/W
Property Line (in existing fence)
Railroad or
Guardrail (existing) (proposed)
Gas Line G
Electric Line E
Communication Line T
Water Line W
Storm Sewer S
Sanitary Sewer SAN
Catchbasin Prop CB Ex CB
Manhole Prop MH Ex MH

STRUCTURE KEY:

RESIDENTIAL BUILDING
COMMERCIAL BUILDING

REV.	DATE	DESCRIPTION
	10/16/98	PL,R/W,LA,LOT LINES,etc.

DATE OF COMPLETION

metric units

1:1000 RATIO IN METERS

PID NO. 13722

STATE JOB NO. 124390

PROPERTY MAP
STA. 3+453.196 TO STA. 4+000

LAK-640-3.444(2.14)

2 / 29

213A / 214

G:\96083\96083RMB.DWG-10/16/98