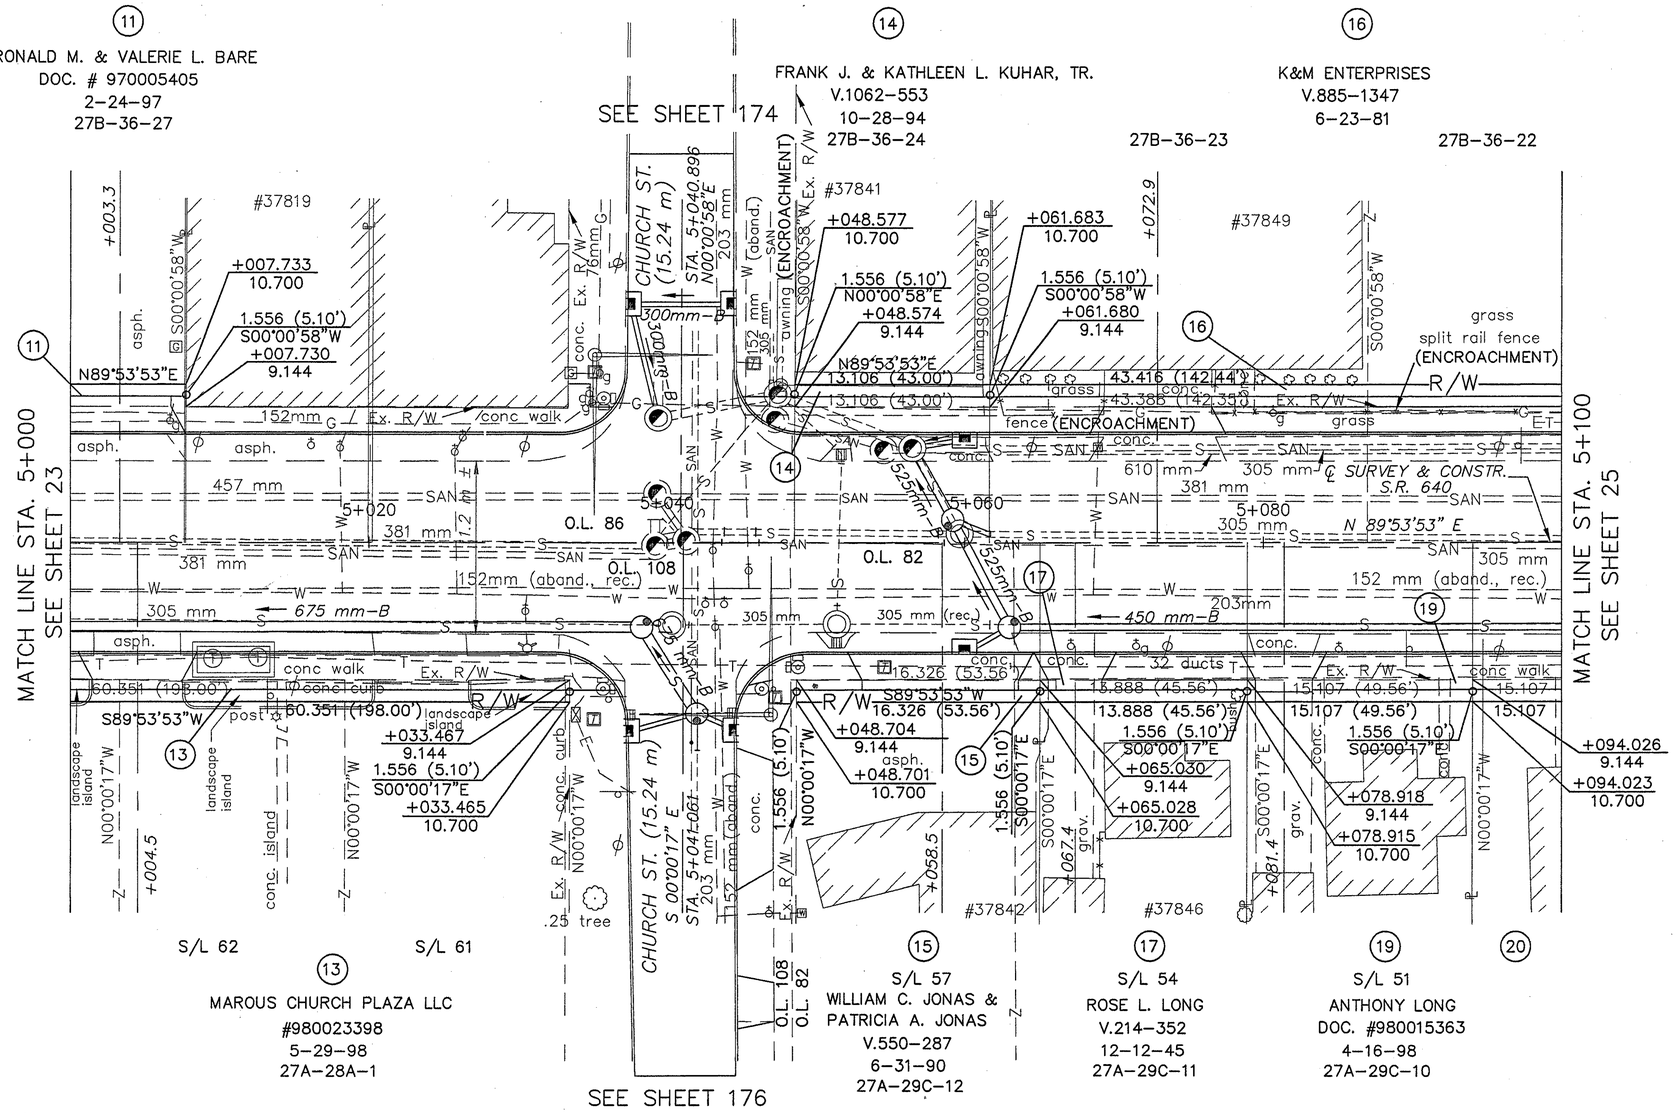

O.S. ST. JOHN'S SUBDIVISION
VOL. A PG. 27

NOTES: BASIS OF BEARING FOR THIS PROJECT IS AS ESTABLISHED ON PRIOR PROJECT PLANS LAK-2-0.00.

EXISTING RIGHT OF WAY LOCATION AND WIDTH BEING 60 FEET WIDE AS ORIGINALLY ESTABLISHED AND REFERENCED ON LAKE COUNTY PLAT RECORD VOL. A, PG. 27.

LAKE COUNTY
WILLOUGHBY TOWNSHIP
T-10N & R-10W
CITY OF WILLOUGHBY

REV.	DATE	DESCRIPTION

DATE OF COMPLETION

96083RDP\090999

94-014

metric units

1:200 RATIO IN METERS

PID NO. 13722

STATE JOB NO. 124390

RIGHT OF WAY PLAN
STA. 5+000 TO STA. 5+100

LAK-640-3.444(2.14)

24/29

213W
214