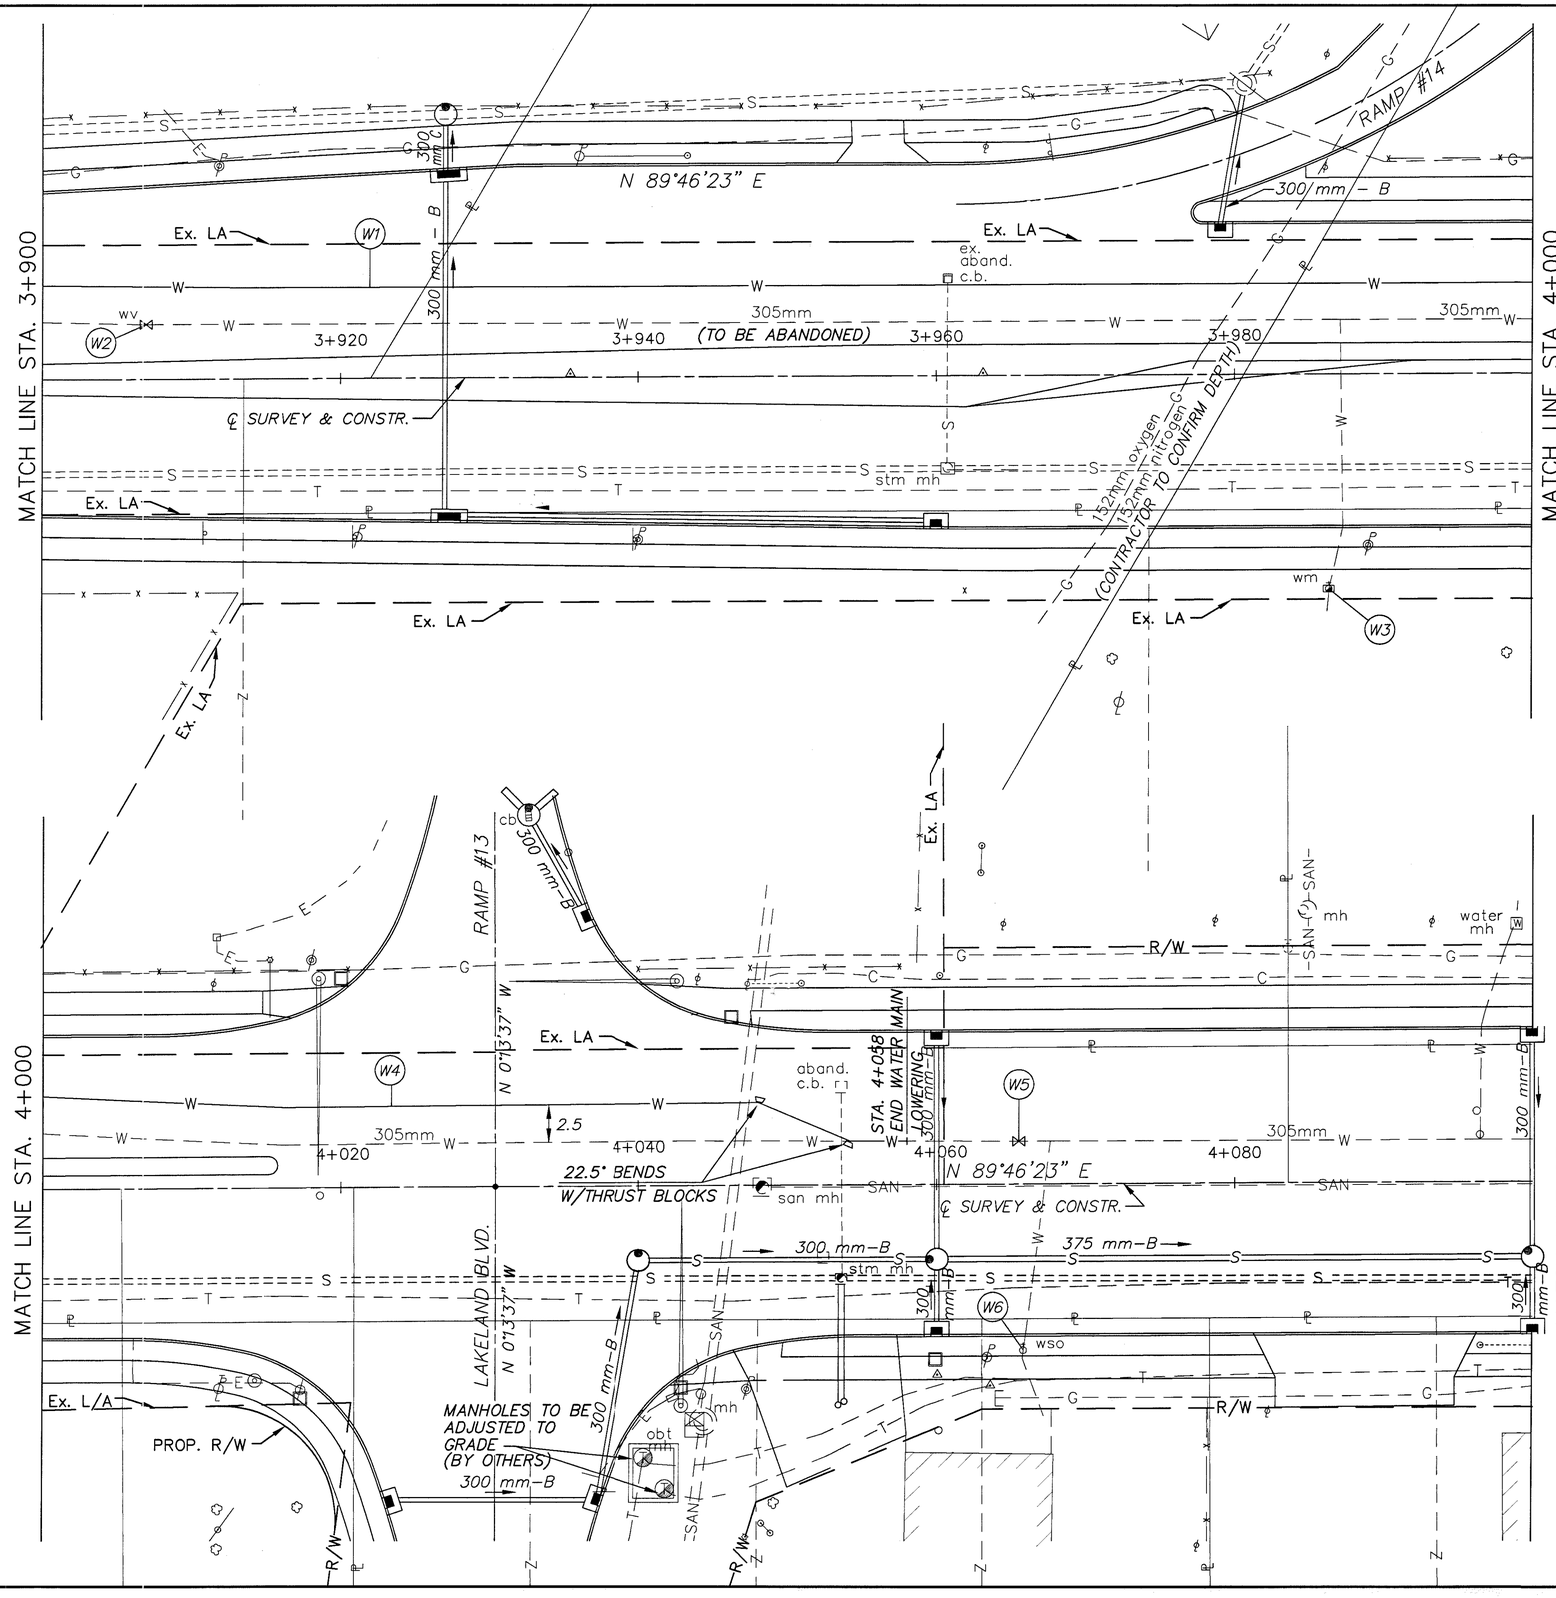

LEGEND

- W — EX. WATER LINE
- SAN — EX. SANITARY LINE
- G — EX. GAS LINE
- S — EX. STORM LINE
- T — EX. TELEPHONE LINE

HORIZONTAL SCALE IN METERS

CALC. BY:

CHECKED BY:

NOTE:
UNDERGROUND UTILITY LOCATIONS ARE TAKEN FROM RECORDS AND INFORMATION PROVIDED BY SO-DEEP.

CONTRACTOR SHALL VERIFY ALL LOCATIONS OF UTILITIES PRIOR TO THE START OF CONSTRUCTION.

CONTRACTOR TO NOTE SOME EXISTING UTILITY DUCTS ARE VERY SHALLOW. CONTRACTOR SHALL REMOVE PAVEMENT SO AS NOT TO DAMAGE THE EXISTING DUCTS.

REF. NO.	STATION FROM	STATION TO	SIDE																
SPECIAL	VALVE CHAMBER ADJUSTED TO GRADE			EACH			1												1
SPECIAL	300mm WATER MAIN DUCTILE IRON PIPE ANSI CLASS 56, PUSH ON JOINTS & CAST IRON MECHANICAL JOINT FITTINGS			METER			100												158
638	SERVICE BOX ADJUSTED TO GRADE			EACH															1
638	300mm CUTTING-SLEEVE, VALVE AND VALVE BOX			EACH															1
202	VALVE BOX REMOVED			EACH			1												1