LAK-640-3.444(2.14)

CITY OF EASTLAKE
CITY OF WILLOUGHBY
LAKE COUNTY
T-10N & R-10W

metric units

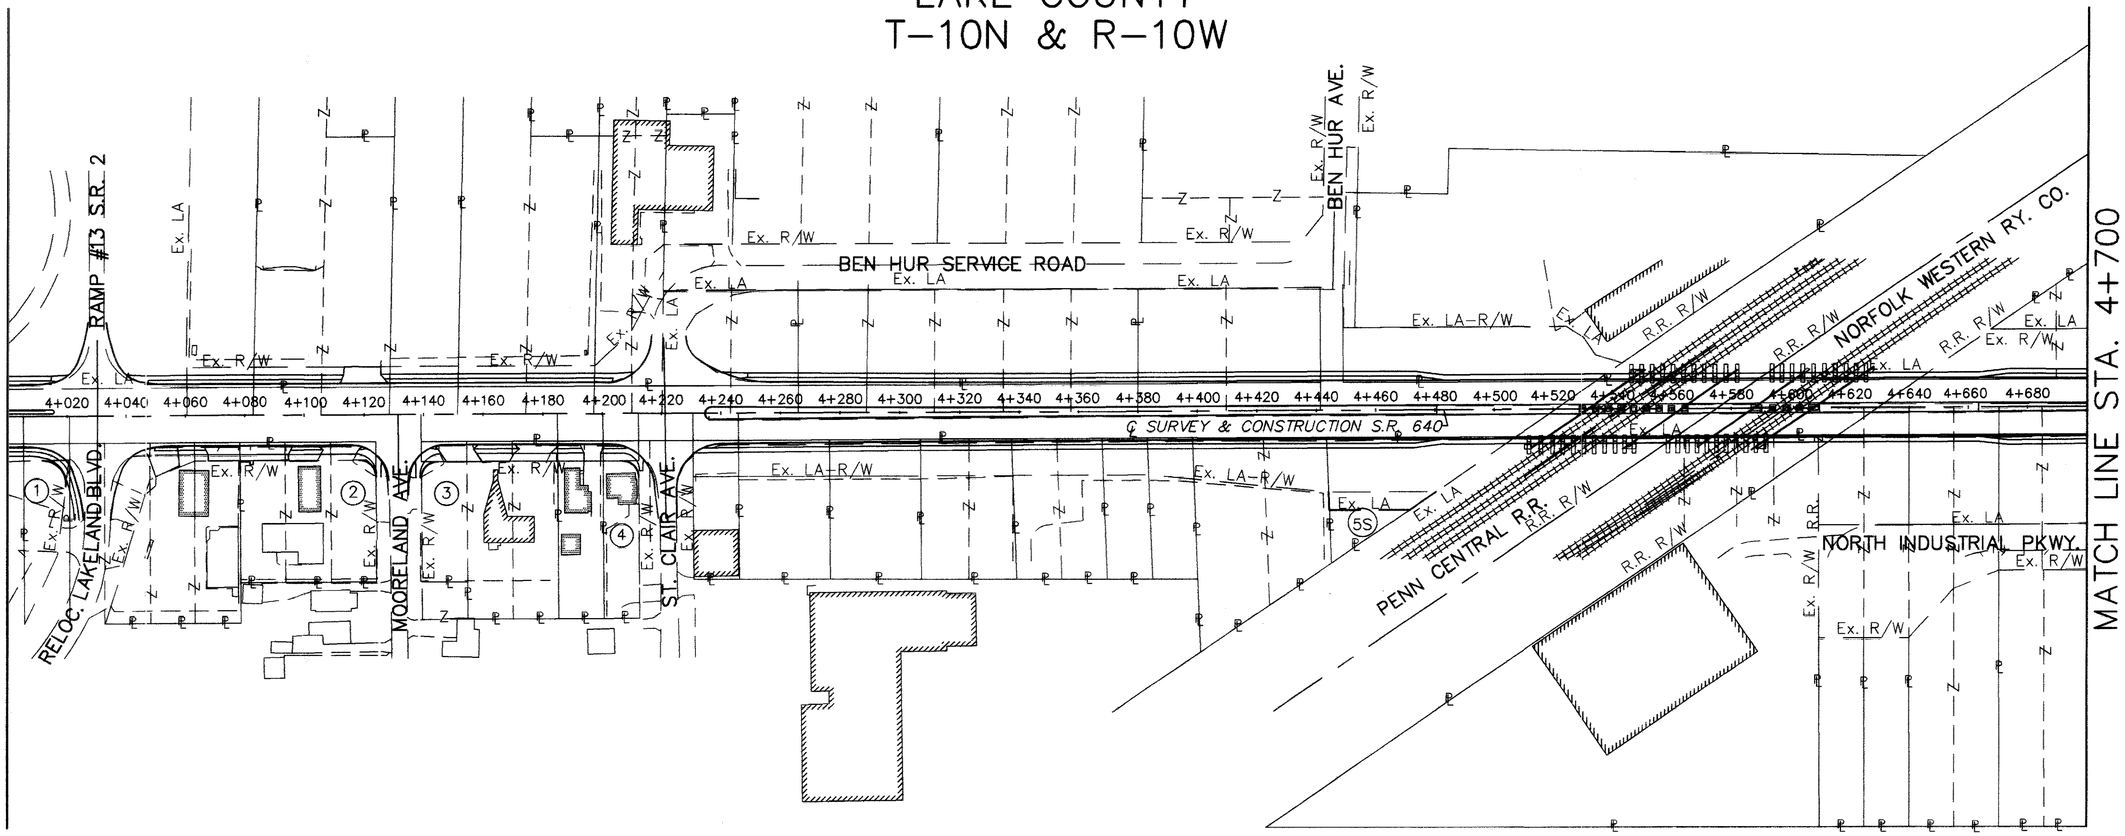

1:1000 RATIO IN METERS

PID NO. 13722

STATE JOB NO. 124390

PROPERTY MAP
STA. 4+000 TO STA. 4+700

LAK-640-3.444(2.14)

3 / 29

213B / 214

(1) EDWARD FIGLER & SANDRA FIGLER 7-3-86
(2) TRUE NORTH ENERGY, LLC 10-29-99
(3) HOLLAND OIL CO. 6-30-86
(4) ANNAROSA & MARY JOSEPHINE GINERVA 4-2-70
(5S) JAMES S. CALLENDR, JR. 5-28-96

STRUCTURE KEY:

RESIDENTIAL BUILDING
COMMERCIAL BUILDING

REV.	DATE	DESCRIPTION
2	11/23/1999	CHANGED OWNER PCL 2
1	10/14/1998	PL, R/W, LA, LOT LINES, etc.

DATE OF COMPLETION