MICROFILMED
OCT 21 1985

LAKE COUNTY
S.R. 84 OVER THE CHAGRIN RIVER

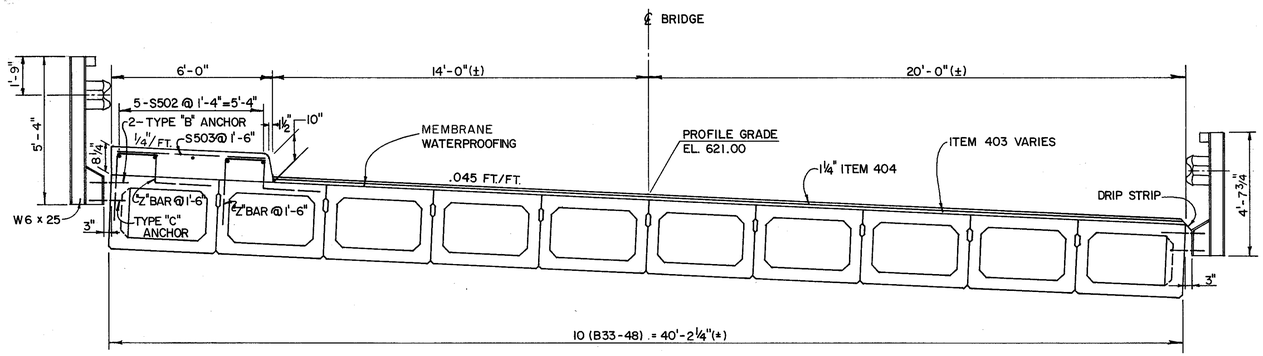

TRANSVERSE SECTION

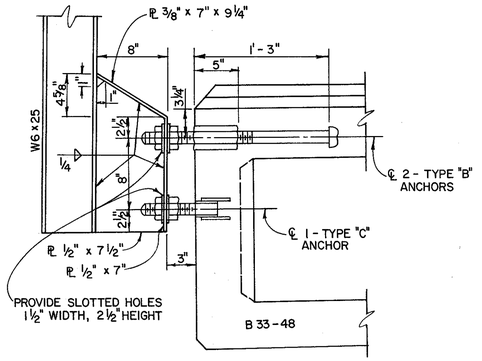

GUARD RAIL DETAIL
TYPE 2 POST

NOTE: FOR DETAILS NOT SHOWN SEE STANDARD DRAWING DBR-2-73

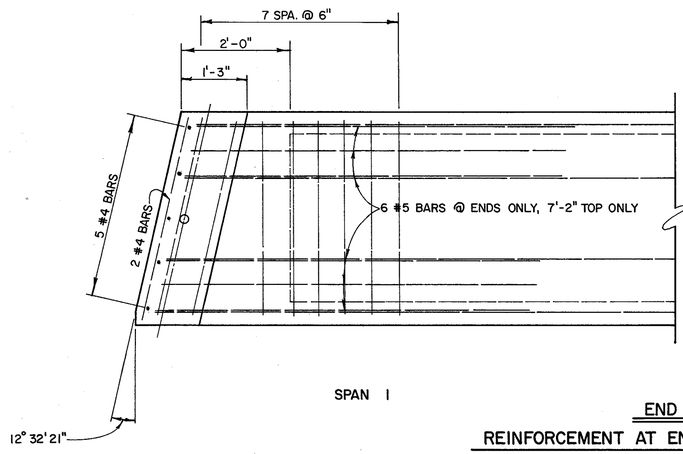

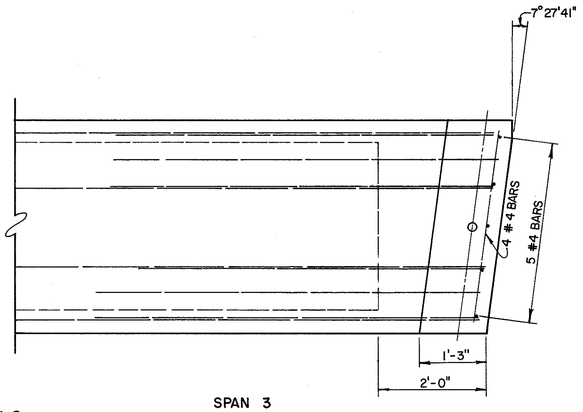

END DETAILS
REINFORCEMENT AT ENDS OF BEAM (ABUTMENT)

NOTE: FOR DETAILS NOT SHOWN SEE STANDARD DRAWING PSBD-1-81

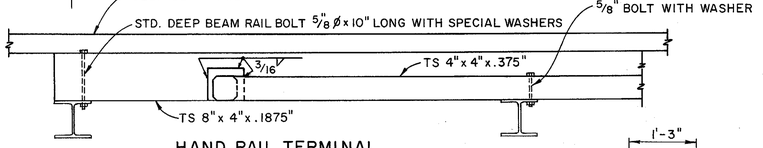

HAND RAIL TERMINAL

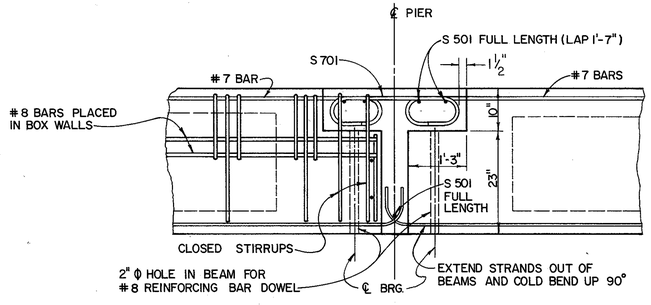

SPLICING OF NEGATIVE REINFORCING

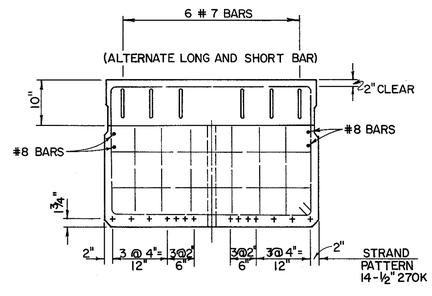

INTERIOR BEAM B 33-48

NOTE: ALL STRANDS 1/2" DIAMETER, 270K SEVEN WIRE, UNCOATED STRESSRELIEVED STRANDS.

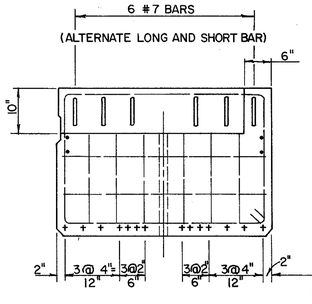

EXTERIOR BEAM B33-48

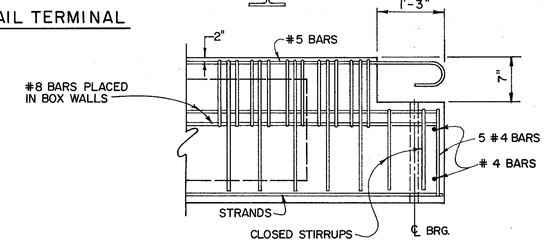

BEAM DETAILS AT END DAMS

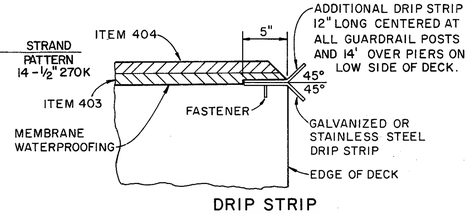

DRIP STRIP

COLPETZER WOODS CONSULTANTS, INC.
CONSULTING ENGINEERS
MENTOR, OHIO
9 / 17

SUPERSTRUCTURE DETAILS

STATE ROUTE 84 OVER
THE CHAGRIN RIVER
LAKE COUNTY, OHIO

SCALE					DATE	
DESIGNED	DRAWN	TRACED	CHECKED	REVIEWED	DATE	REVISED
PCB	PCB	J.C.	W.G.P.	F.A.	11/19/82	