FED. AID DIVISION	STATE	PROJECT		
5	OHIO			

201
306

LAKE COUNTY
LAK-I-10.38

SEEDING	
END WIDTH	SQ. YDS.

END AREA		CU. YDS.	
CUT	FILL	CUT	FILL

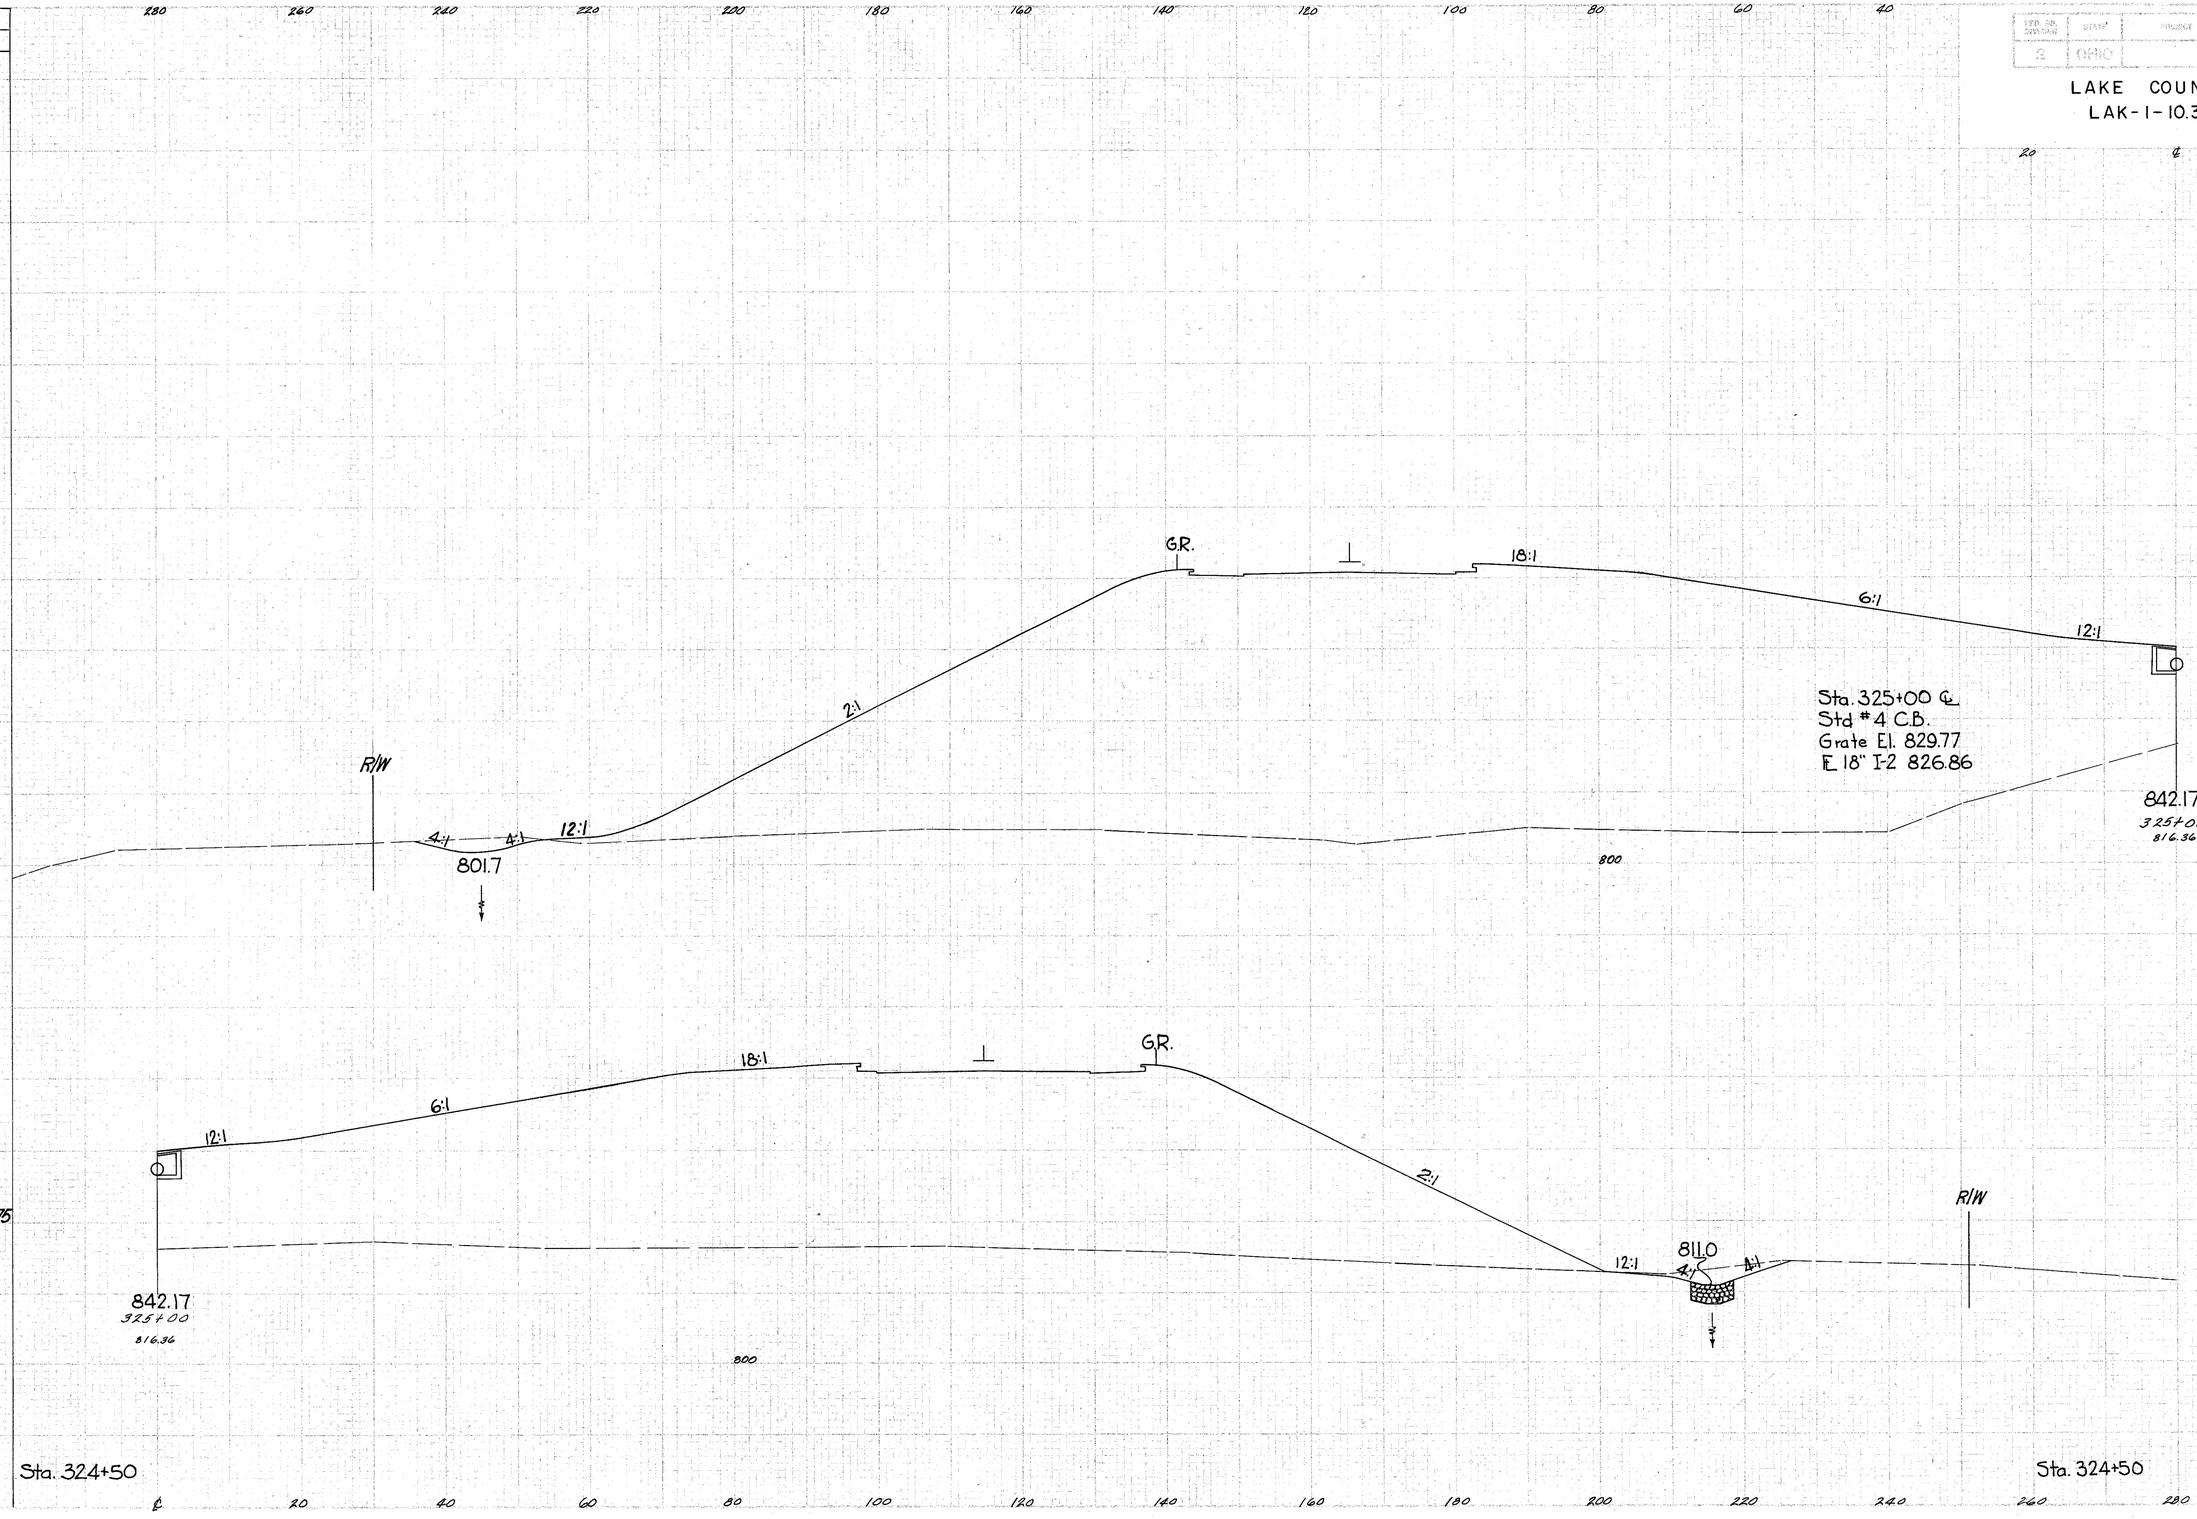

40	9742		
51	20051		
15	11,913		