LAKE COUNTY
LAK-1-10.38

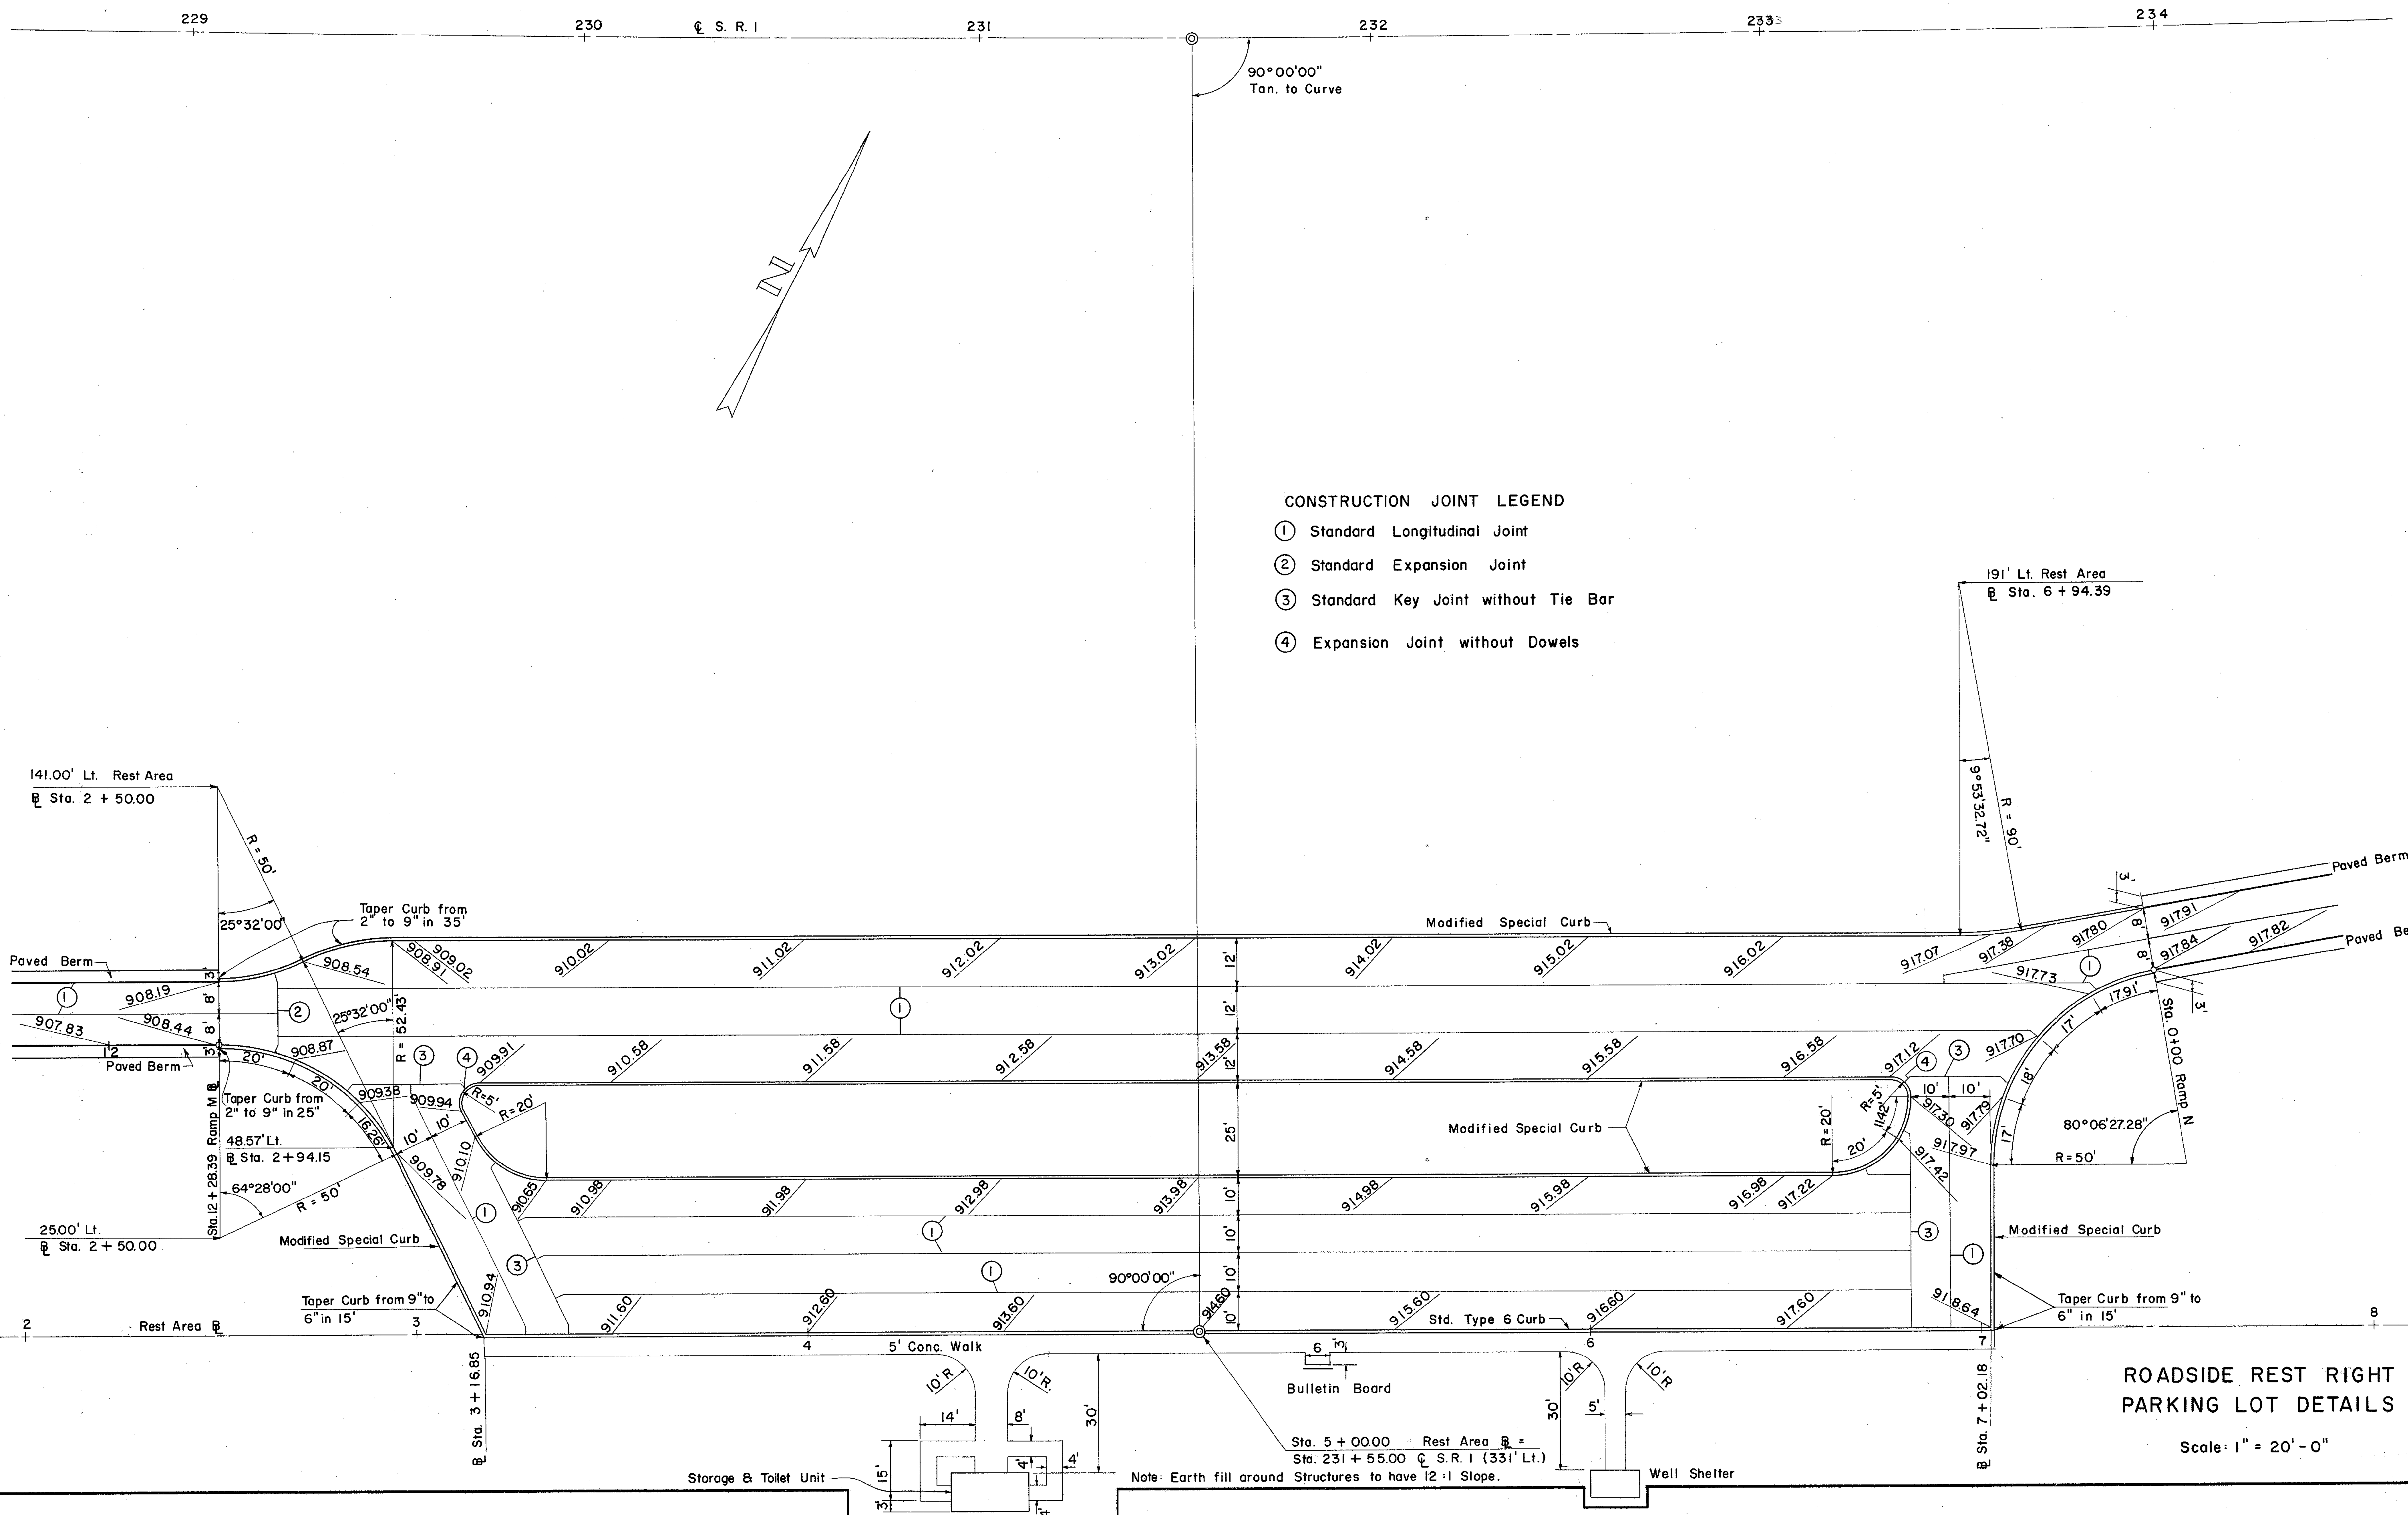

ROADSIDE REST RIGHT
PARKING LOT DETAILS

Scale: 1" = 20'-0"