SEEDING	
END WIDTH	SQ. YDS.

DIST. DIVISION	STATE	PROJECT	
2	OHIO	ACI-1103(21)	

199
488

LAKE COUNTY
LAK-I-12.89
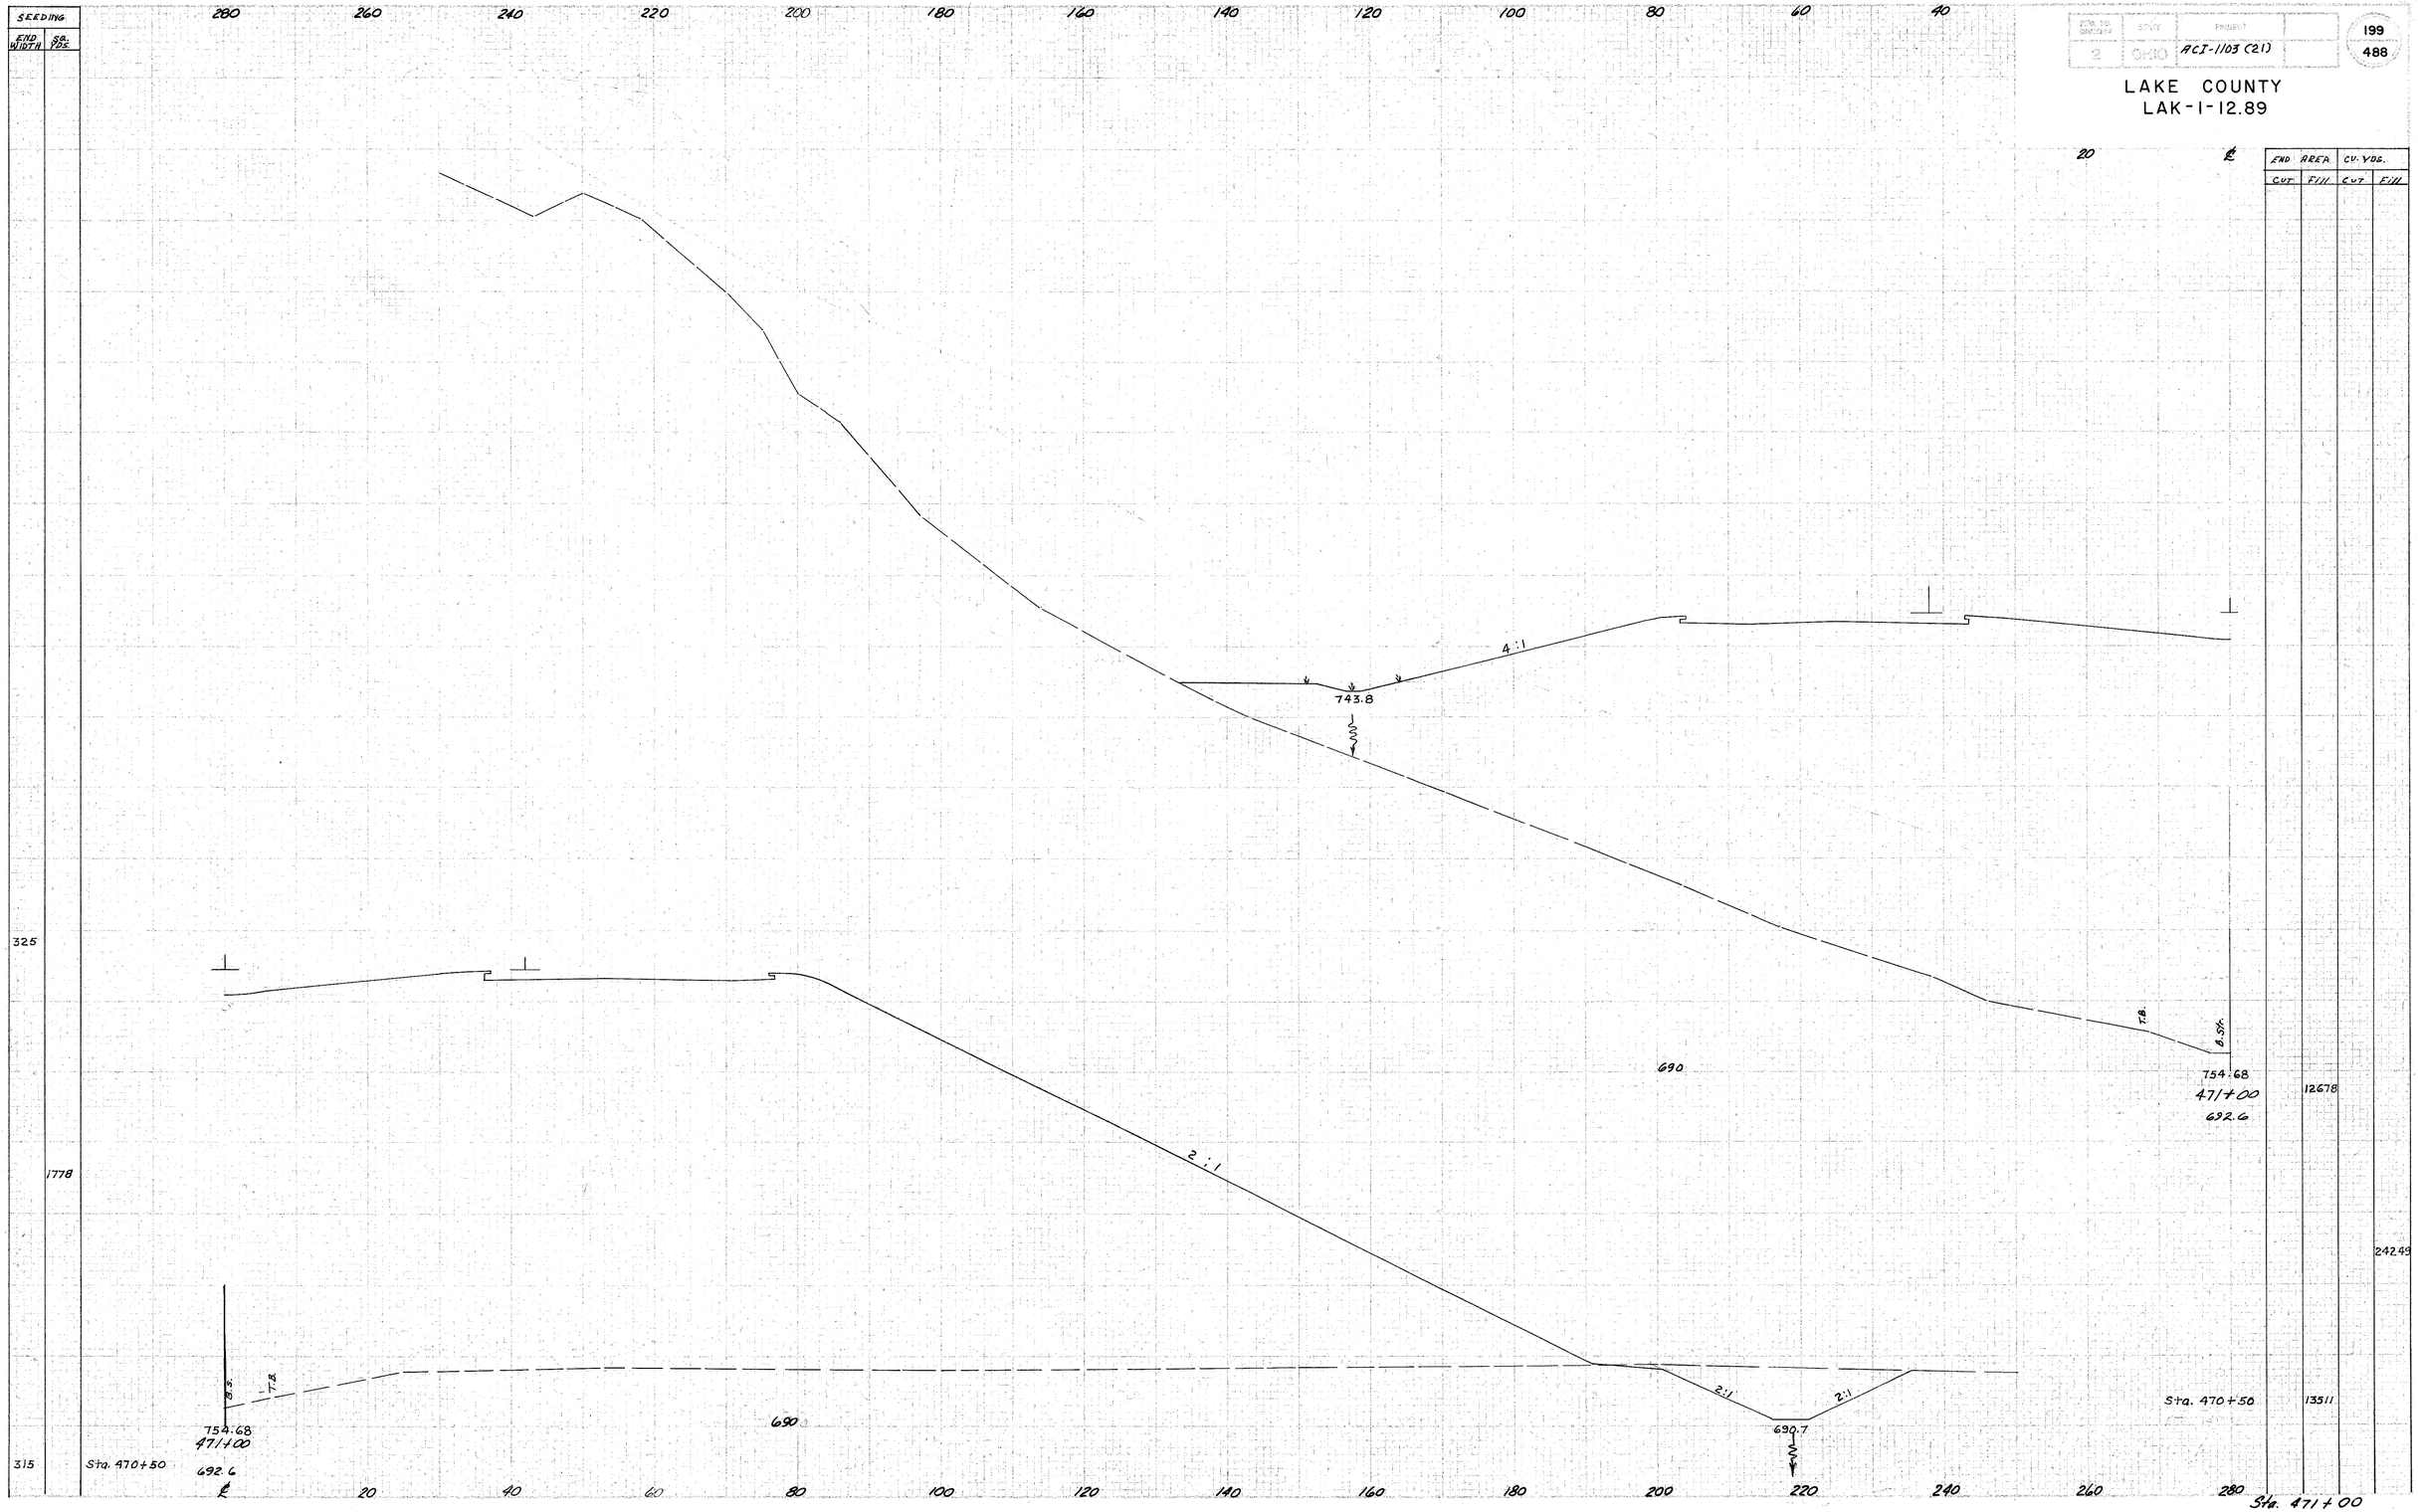
END AREA		CU. YDS.	
CUT	FILL	CUT	FILL
1778		12678	
		24249	
		13511