| FED. RD. DIVISION | STATE | PROJECT |
|---|---|---|
| 2 | OHIO | ACI-1103 (27) |
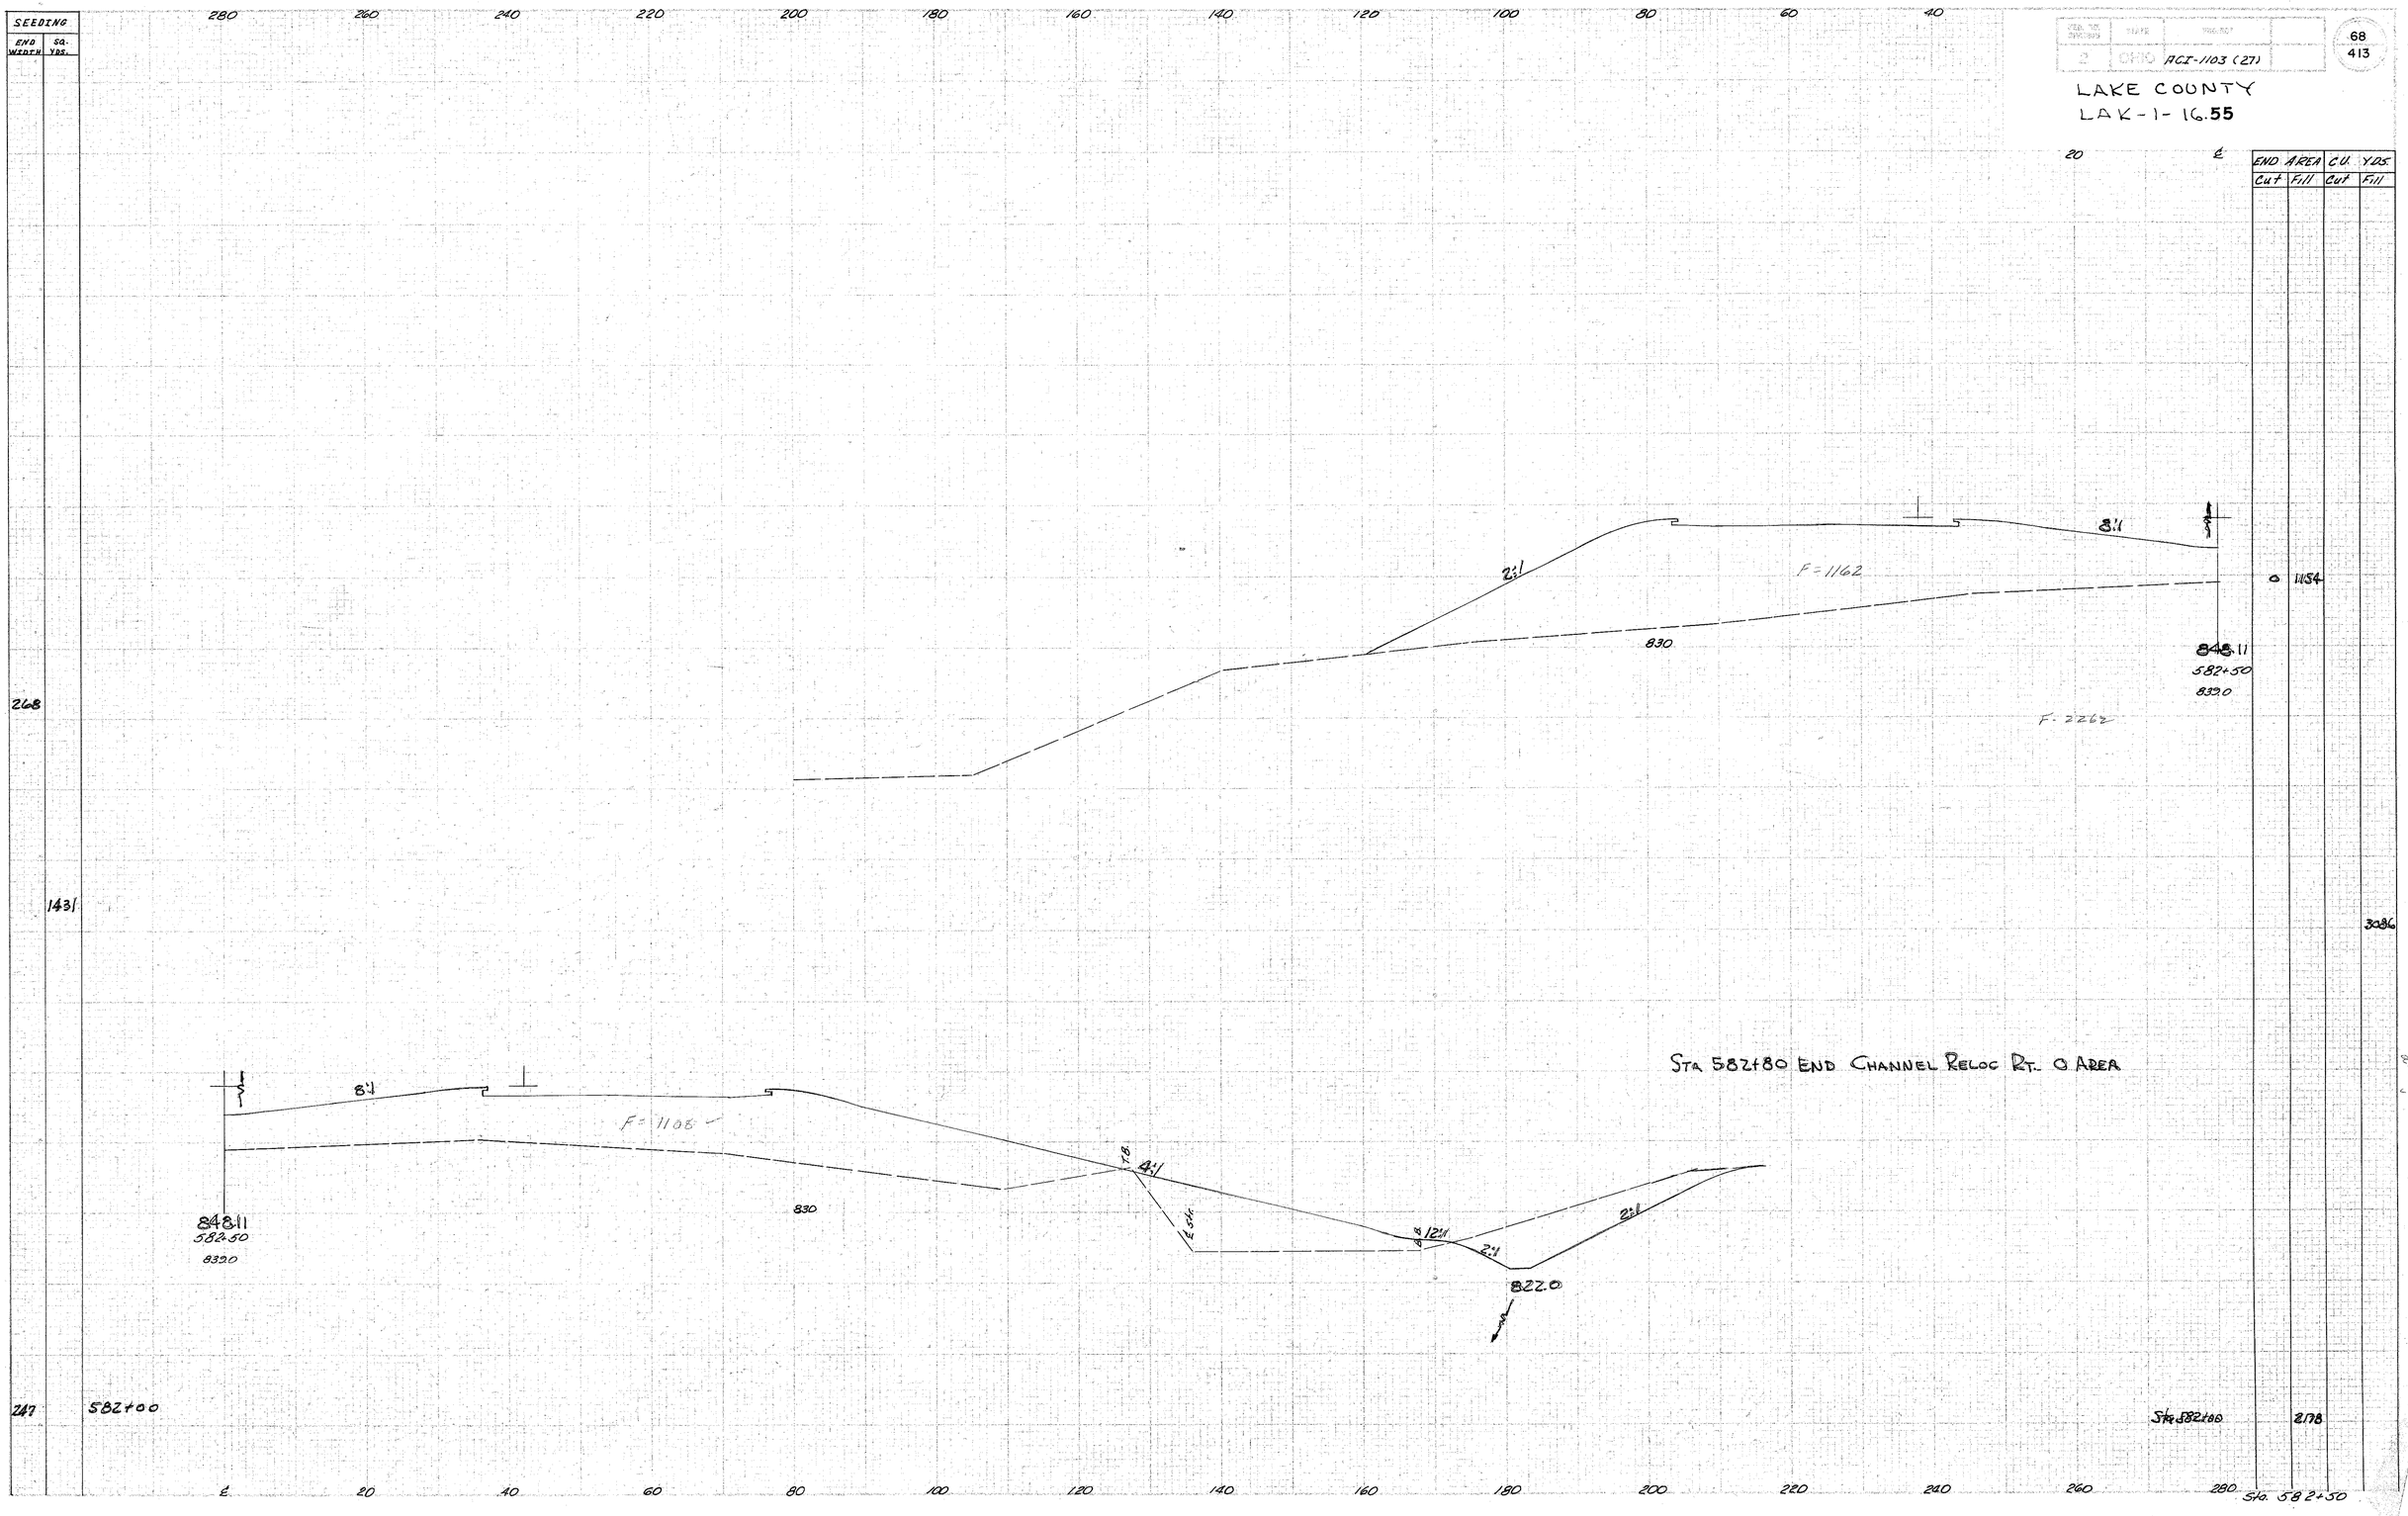
LAKE COUNTY
LAK-1-16.55