FED. RD. DIVISION	STATE	PROJECT	
2	OHIO	ACI-1103 (27)	

208
413

LAKE COUNTY
LAK-1-16.55

SEEDING	
END WIDTH	SQ. YDS.
End Width	Sq Yds
334	
	1748
283	

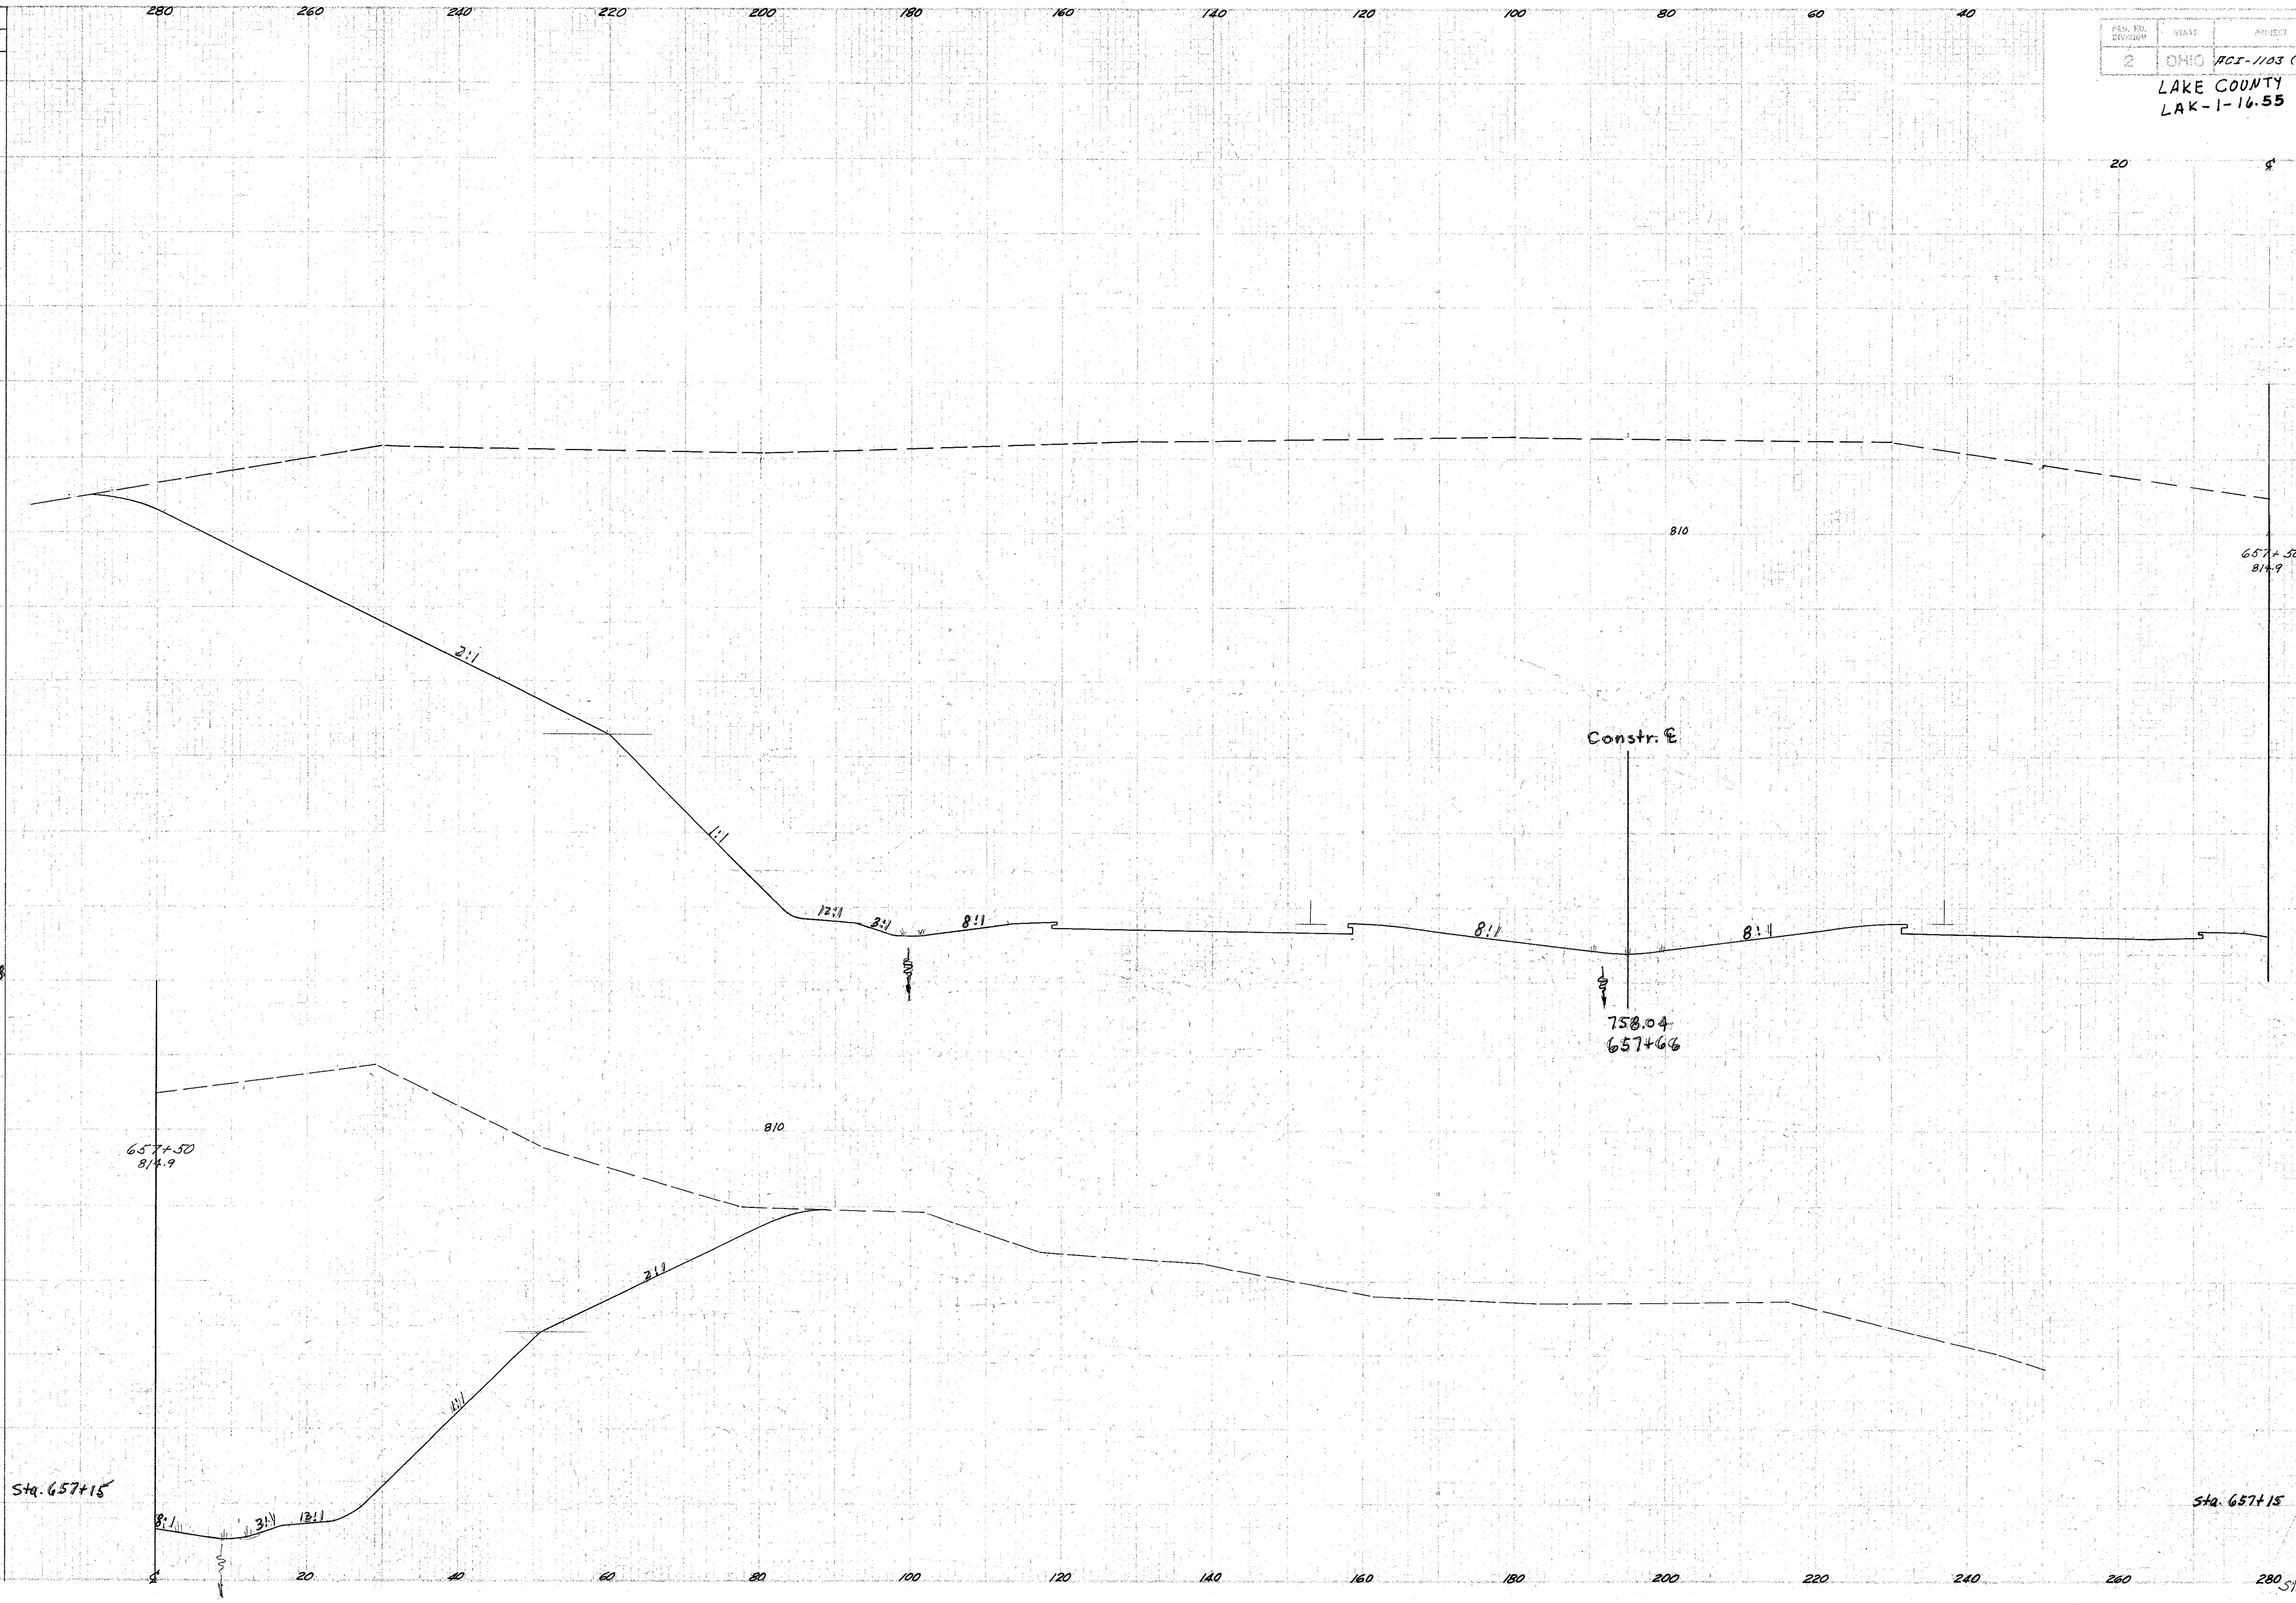

END AREA		CU. YDS	
CUT	Fill	CUT	Fill
18290			
		29015	
12431			